CONTRACT NO. 93450

F.A.U. RTE.	SECTION	COUNTY	TOTAL SHEETS	SHEET NO.
7982	*	SANGAMON	114	79
STA.	TO STA.			
FED. ROAD DIST. NO.	ILLINOIS	FED. AID PROJECT		
* 05-00447-01-PV	CITY OF SPRINGFIELD			

LEGEND

- LONGITUDINAL CONSTRUCTION JOINT
- SAWED LONGITUDINAL JOINT
- TRANSVERSE SAWED CONTRACTION JOINT
- (A) TRANSVERSE SAWED OR CONSTRUCTION JOINT (CONTRACTOR'S OPTION).

SEE STD. 420001 FOR JOINT DETAILS & REINFORCEMENT.
ALL STATIONING & OFFSETS ARE TO ℄ CAPITOL AVENUE

PROPOSED CONCRETE PAVERS

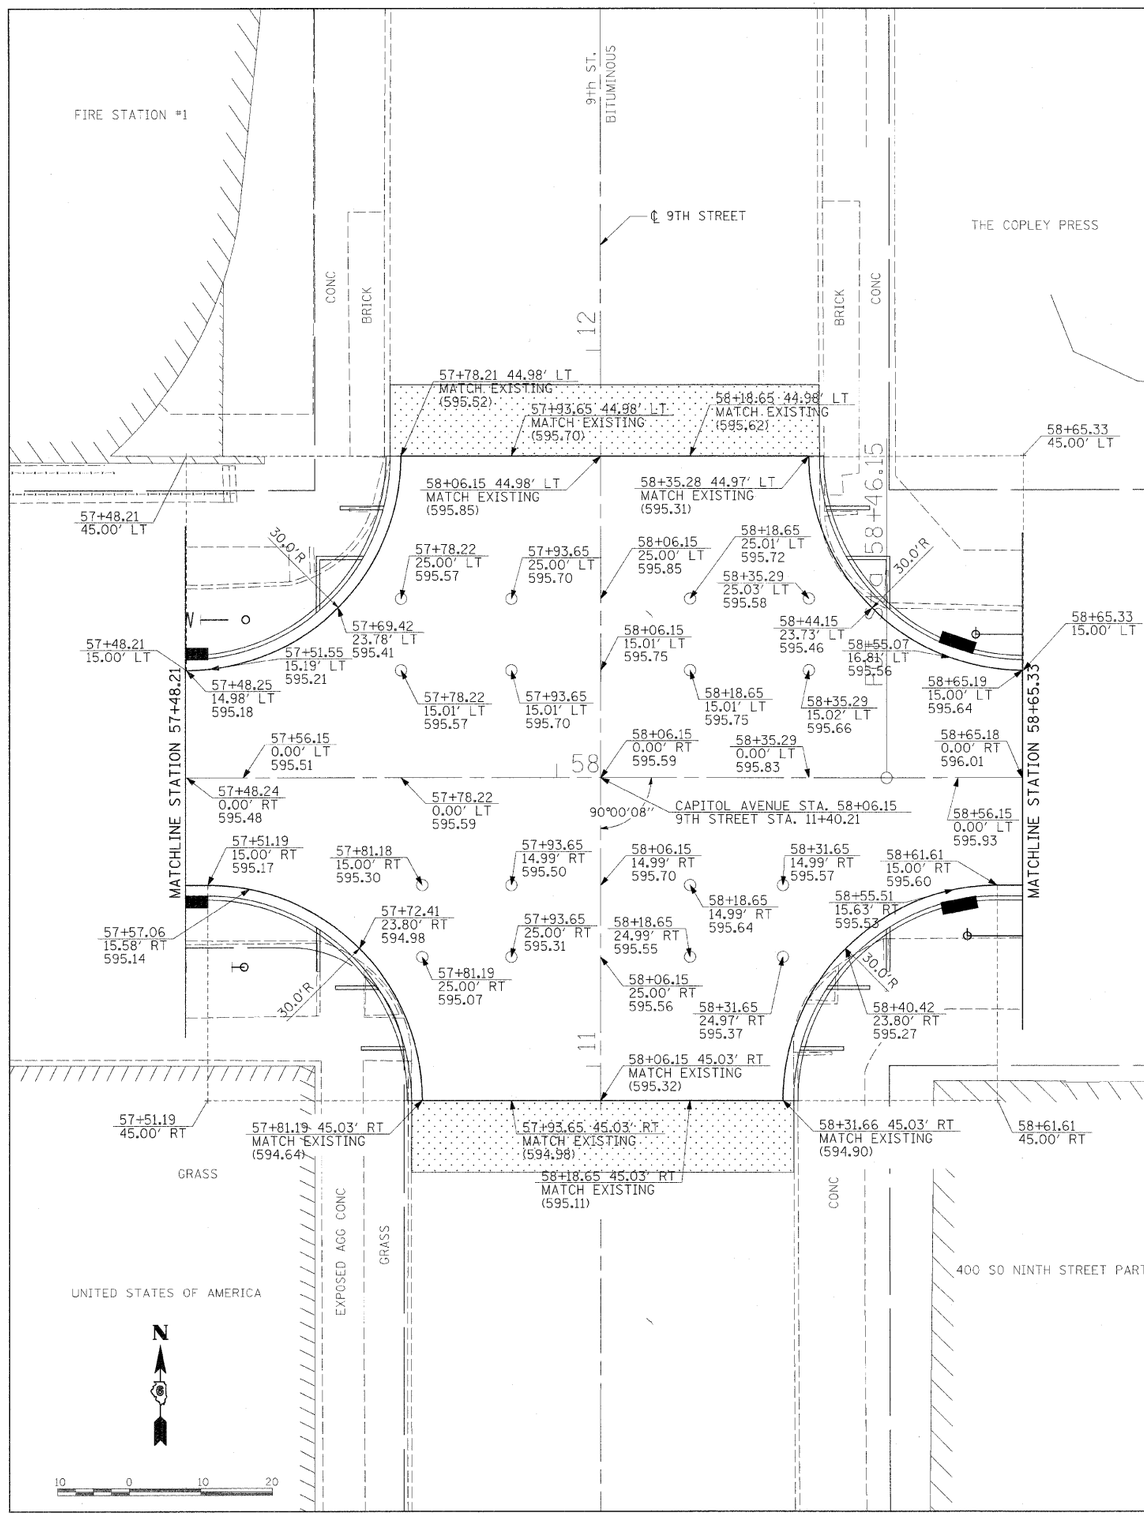

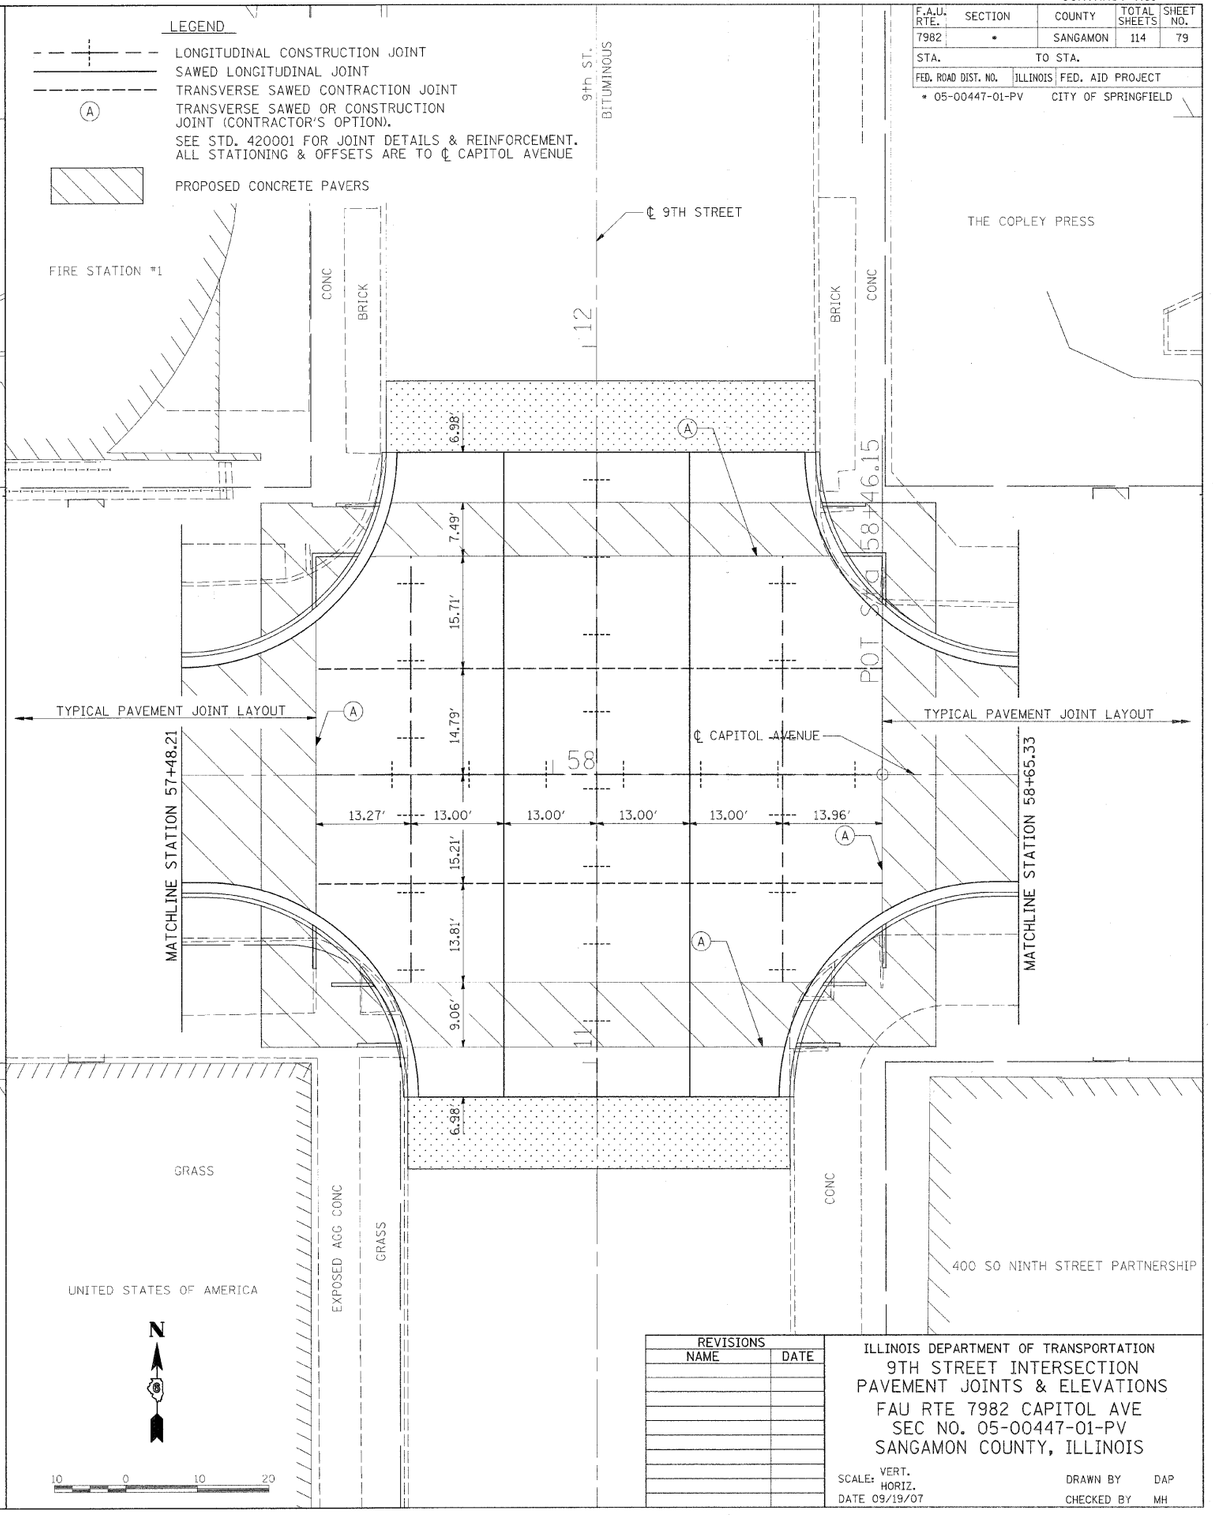

REVISIONS	
NAME	DATE

ILLINOIS DEPARTMENT OF TRANSPORTATION

9TH STREET INTERSECTION
PAVEMENT JOINTS & ELEVATIONS
FAU RTE 7982 CAPITOL AVE
SEC NO. 05-00447-01-PV
SANGAMON COUNTY, ILLINOIS

SCALE: VERT.
HORIZ.
DATE 09/19/07

DRAWN BY DAP
CHECKED BY MH

LAYOUT	DAP	03/14/07
DRAWN	DAP	03/14/07
REVIEWED	MH	09/19/07

PLOT DATE = 01/18/2008 10:23 AM
FILE NAME = s:\02_pds\02241\roads\proroadstation\sheet\section_1_7-th-11th\C-706_IP1E_9INT.dgn
PLOT SCALE = 10.0000 ' / IN.
USER NAME = Pop00836

© Copyright Hanson Professional Services Inc. 2008

HANSON