PLOT DATE = 01\10\2008, 11:06 AM
FILE NAME = I:\02jobs\02s2841a\CADD\Road\Microstation\Sheet\Section_1_7th-11th\Peoria\C-XSCAP_112007_sheet_7-11.dgn
PLOT SCALE = 10.000 ' / IN.
USER NAME = Pop00836

ORIGINAL SURVEY		BY	DATE
NO.	SURVEYED		
	PLOTTED		
	AREAS		
	AREAS CHECKED		

FINAL SURVEY		BY	DATE
NOTE BOOK	SURVEYED		
NO.	PLOTTED		
	TEMPLATE		
	AREAS		
	AREAS CHECKED		

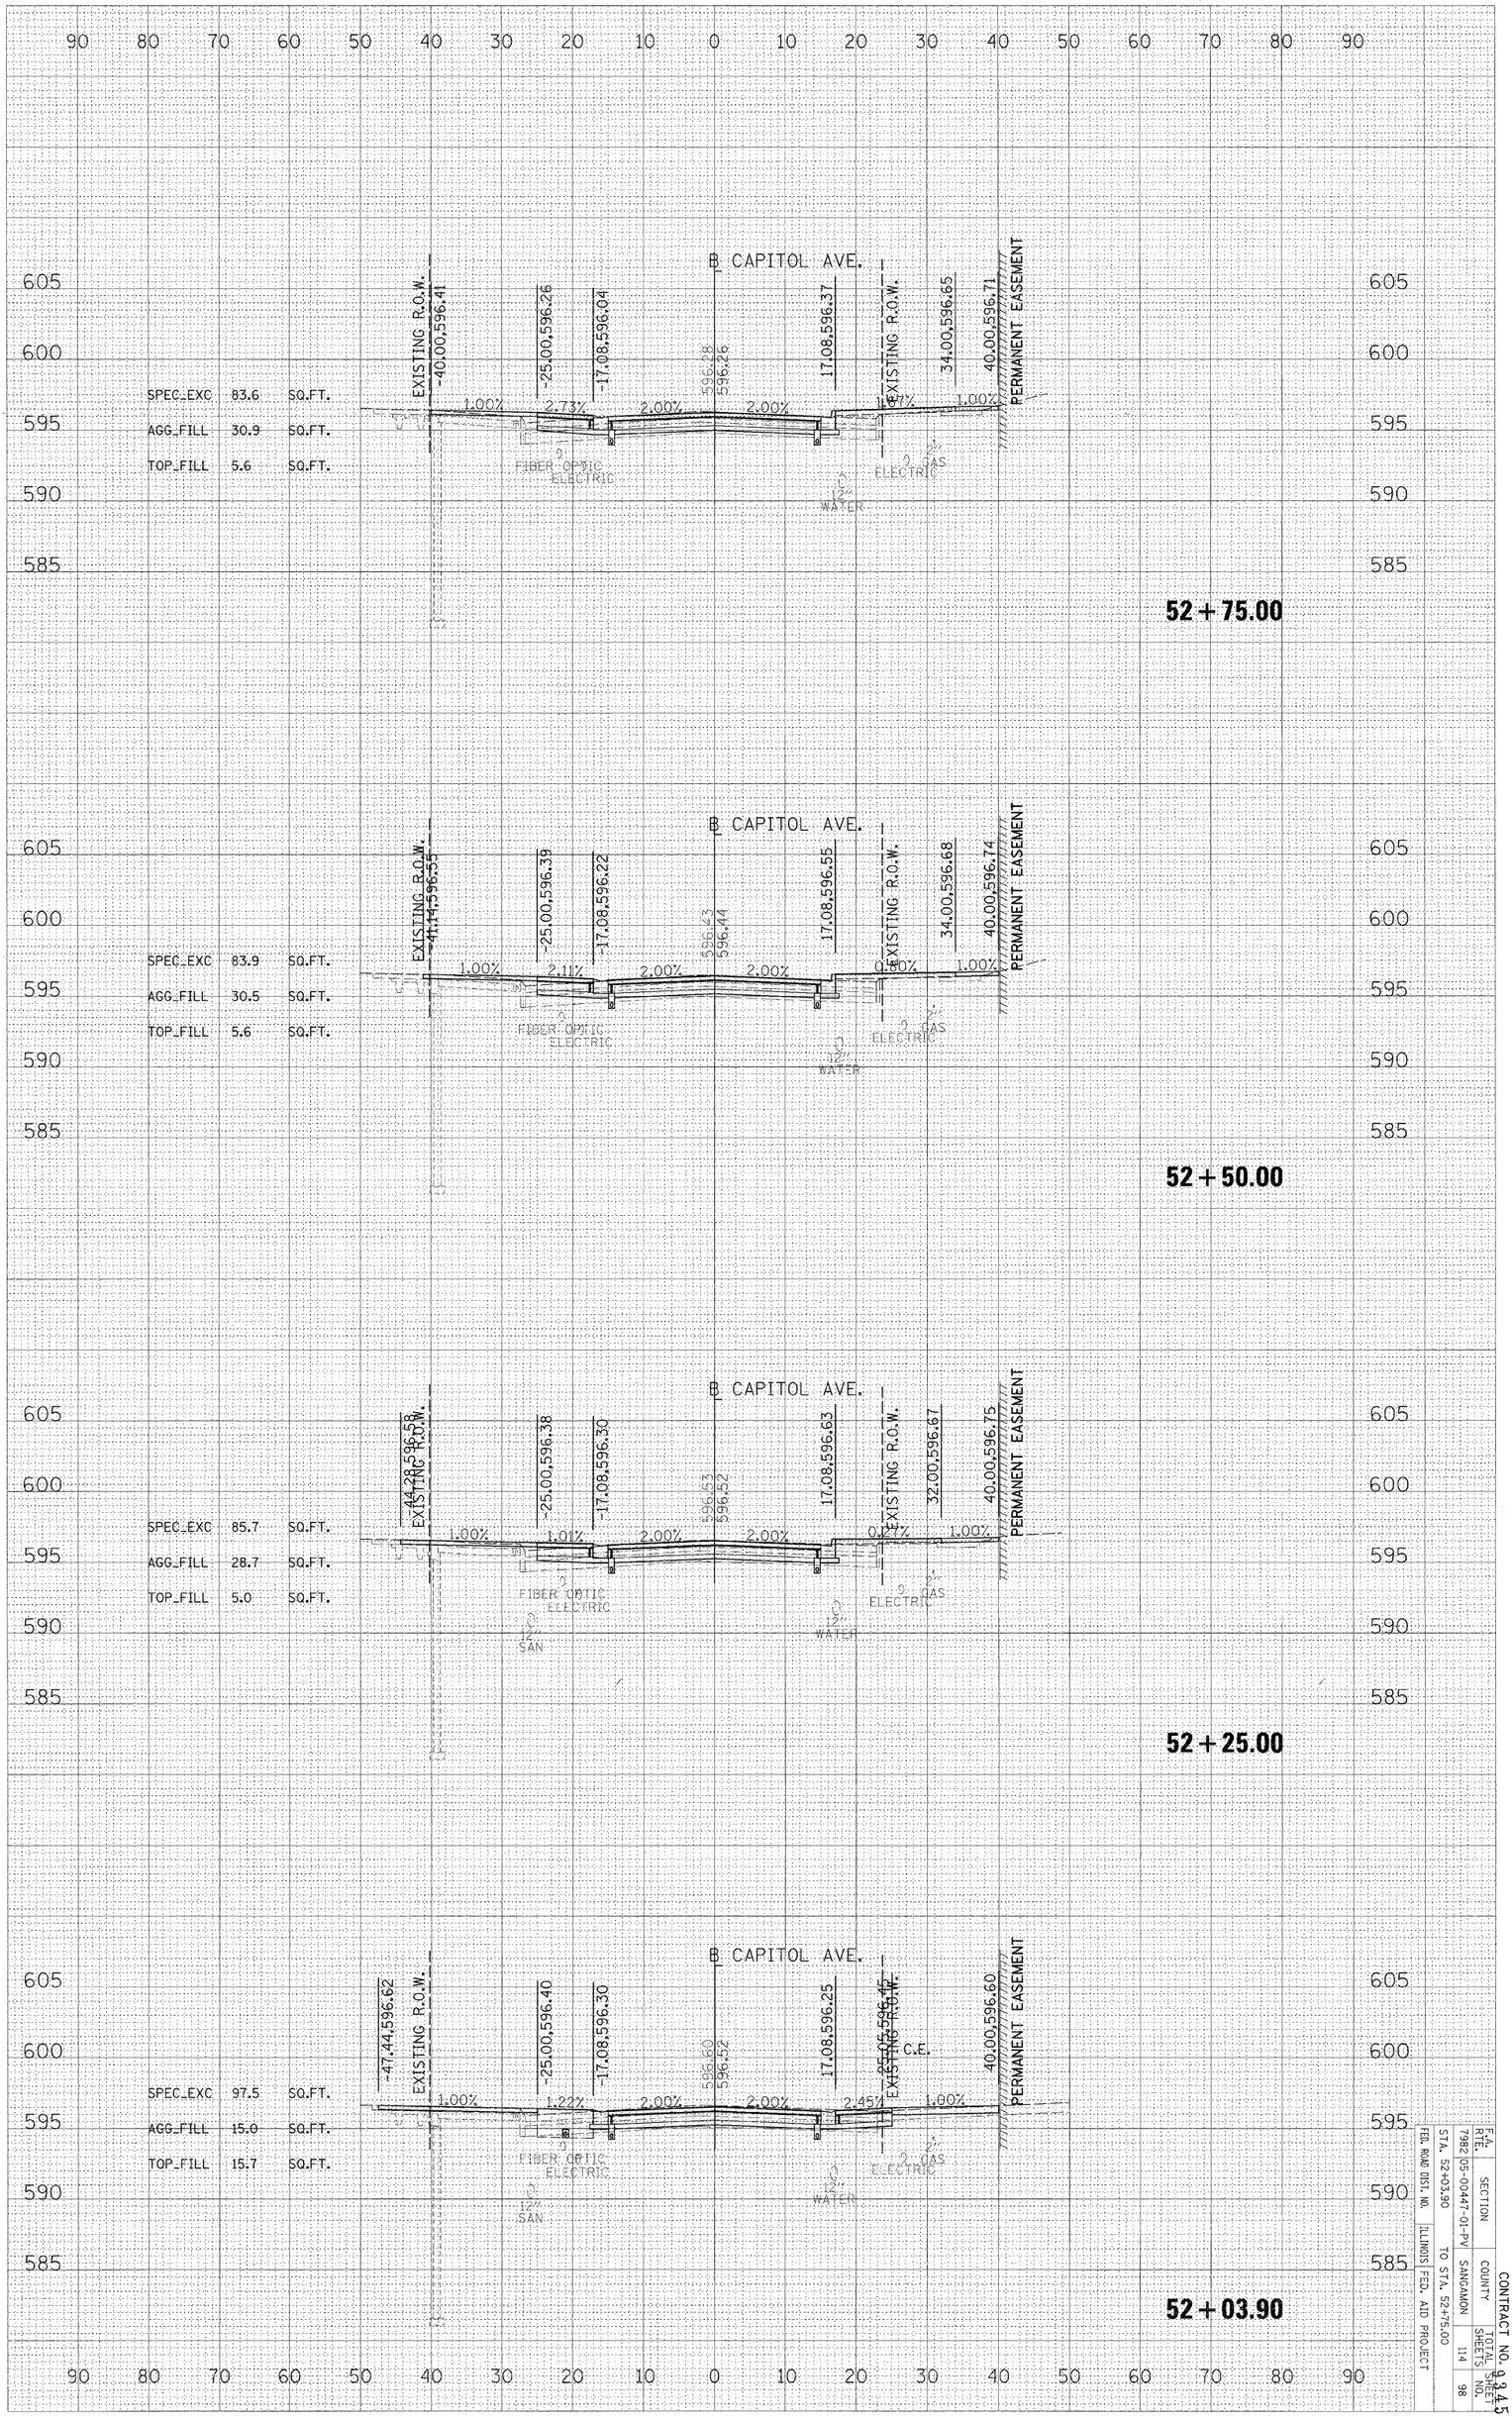

F.A. RTE.	SECTION	COUNTY	TOTAL SHEETS	SHEET NO.
FED. ROAD DIST. NO.	STA. 52+03.90	SANGAMON	114	98
ILLINOIS	TO STA. 52+75.00			
FED. AID PROJECT	7982-05-00447-01-PV			

CONTRACT NO. 93450