PLOT DATE = 01\18\2008, 11:06 AM
FILE NAME = i:\02jobs\02s2041a\CADD\Road\Mlpresentation\Sheet\Section_1_7th-11th\Peoria\C-XSCAP_112807_sheet_7-11.dgn
PLOT SCALE = 10.00' / IN.
USER NAME = Pop00836

ORIGINAL SURVEY		BY	DATE
NO.	SURVEYED		
	PLOTTED		
	AREAS		
	AREAS CHECKED		

FINAL SURVEY		BY	DATE
NOTE BOOK	SURVEYED		
	PLOTTED		
NO.	TEMPLATE		
	AREAS		
	AREAS CHECKED		

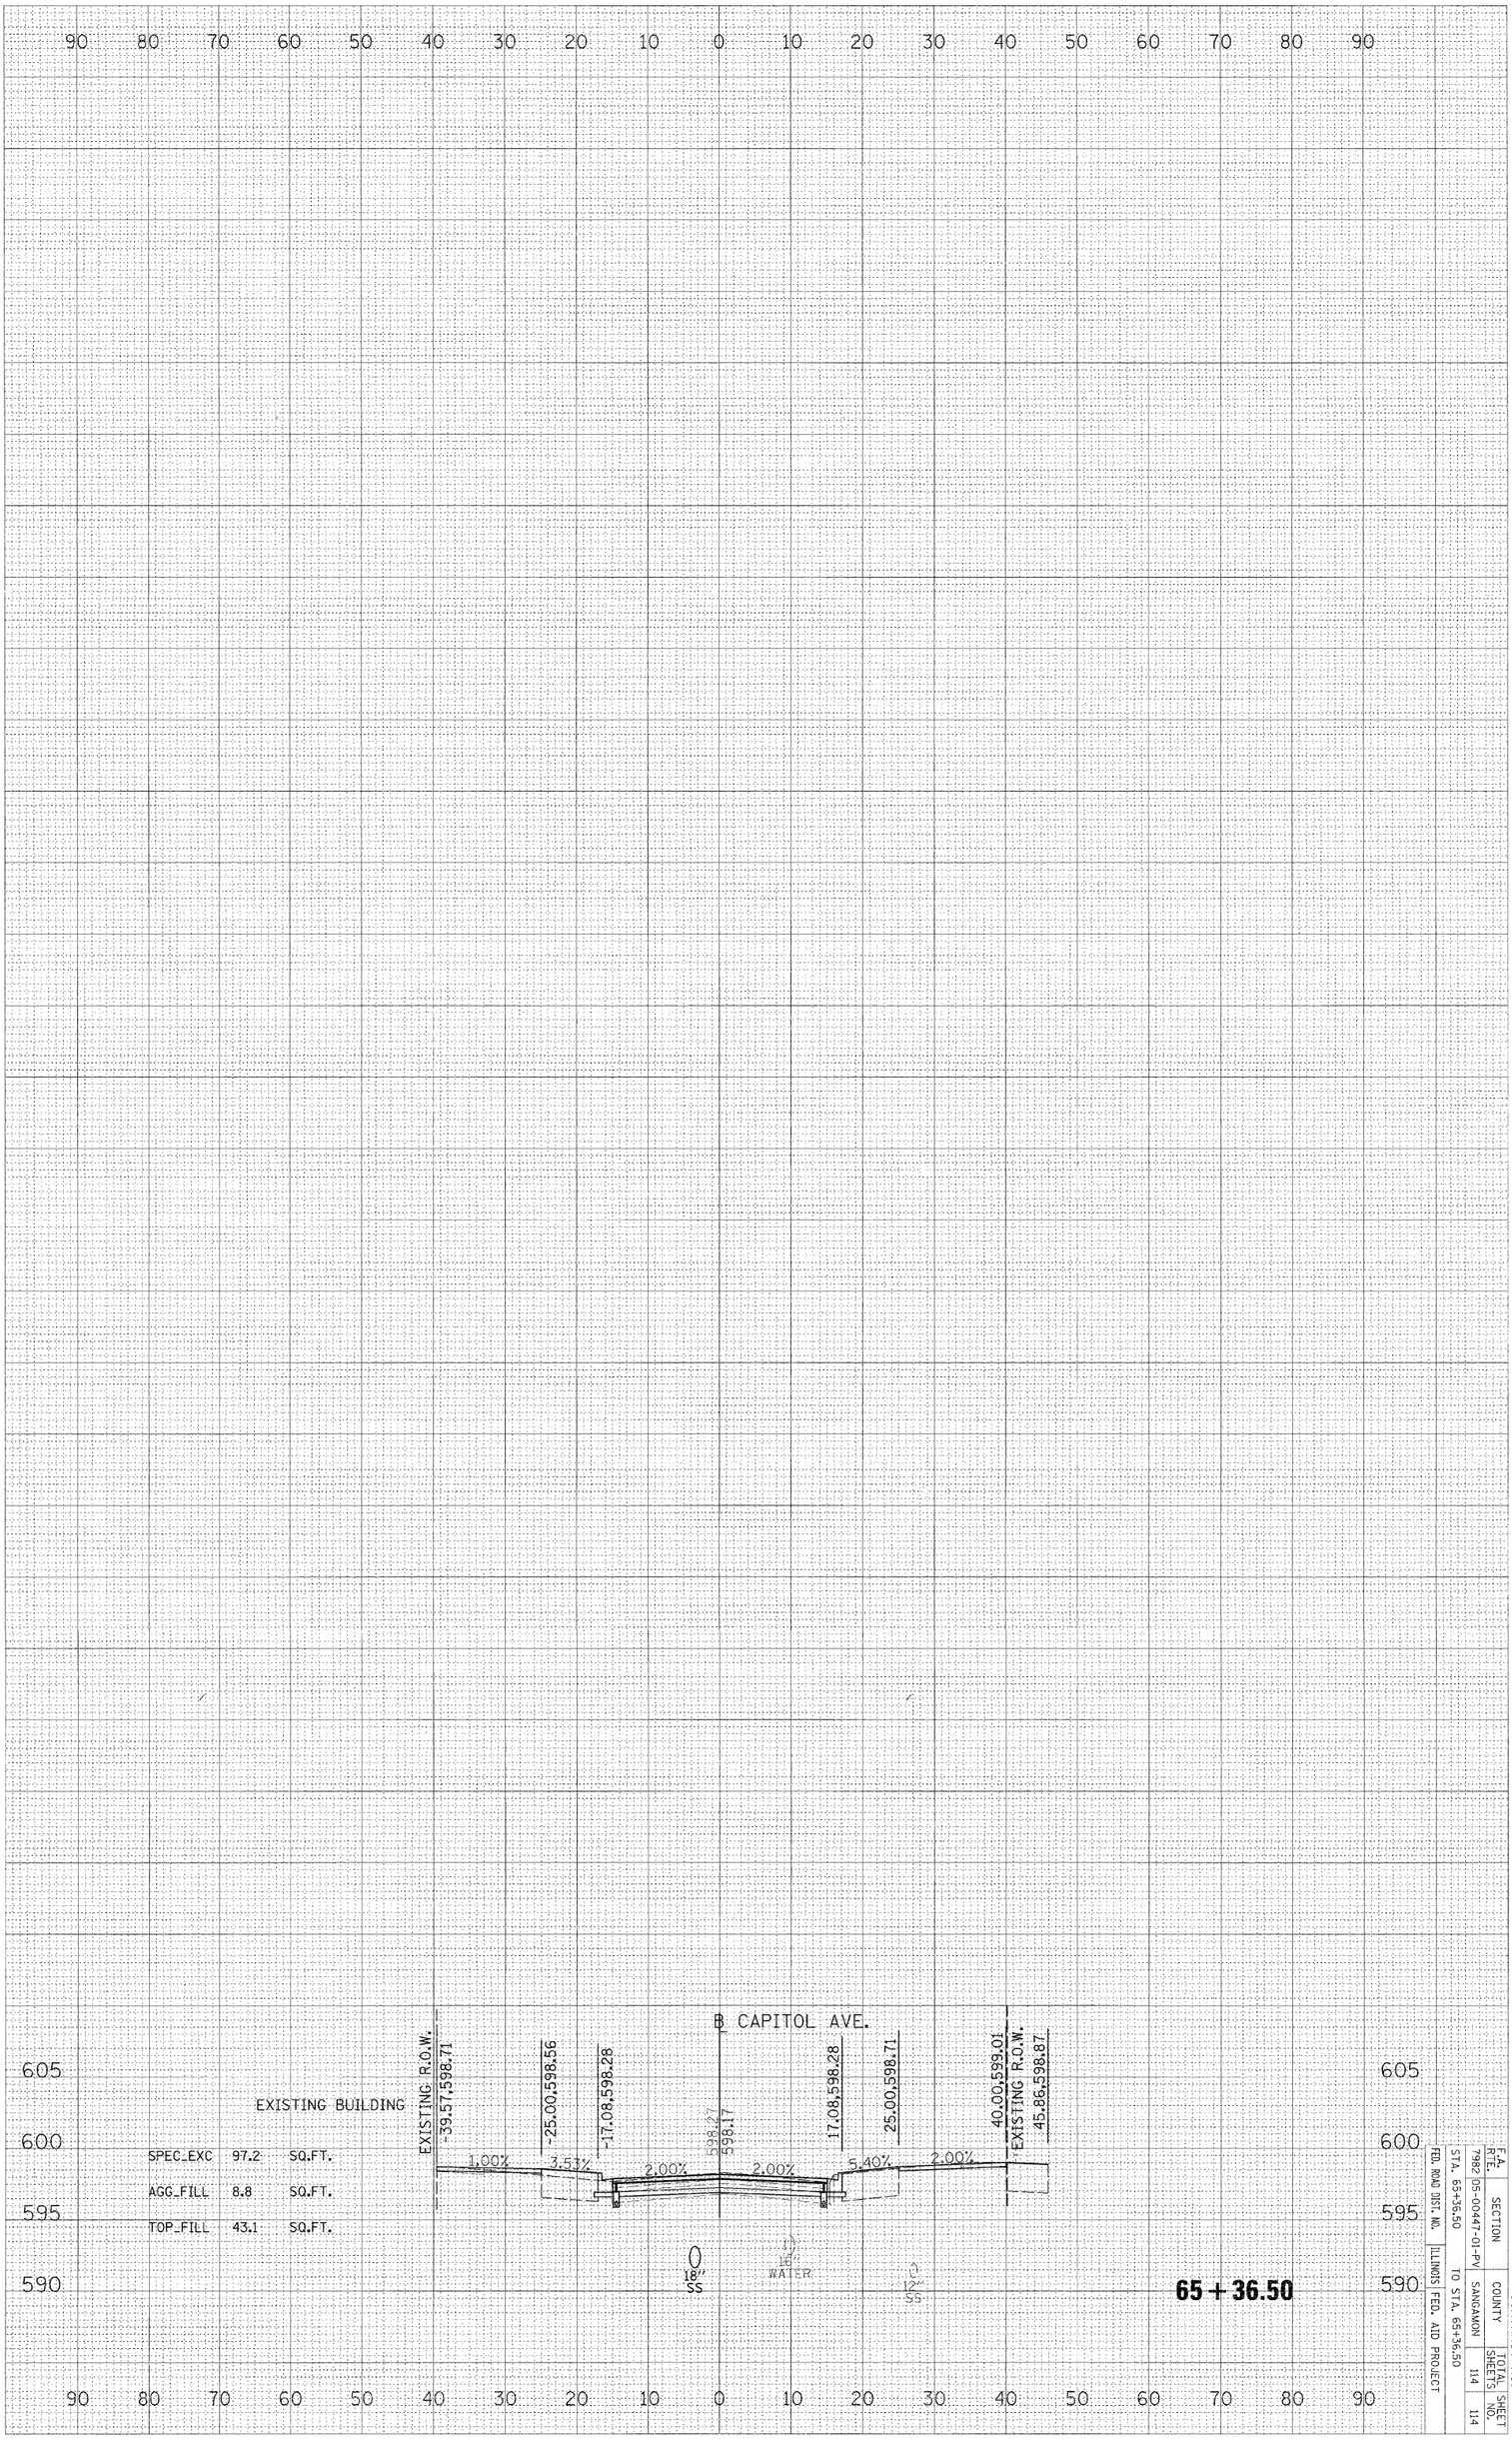

F.A. RTE.	SECTION
7982	05-00447-01-PV

STA. 65+36.50 TO STA. 65+36.50

FED. ROAD DIST. NO. | ILLINOIS FED. AID PROJECT

COUNTY	TOTAL SHEETS	SHEET NO.
SANGAMON	114	114

CONTRACT NO. 93450