CONTRACT NO. 95545

F.A. RTE.	SECTION	COUNTY	TOTAL SHEETS	SHEET NO.
	**	MACON	106	78

**05-00525-00SW

STA. 988+50.00 TO STA. 989+00.00

FED. ROAD DIST. NO. | ILLINOIS | FED. AID PROJECT

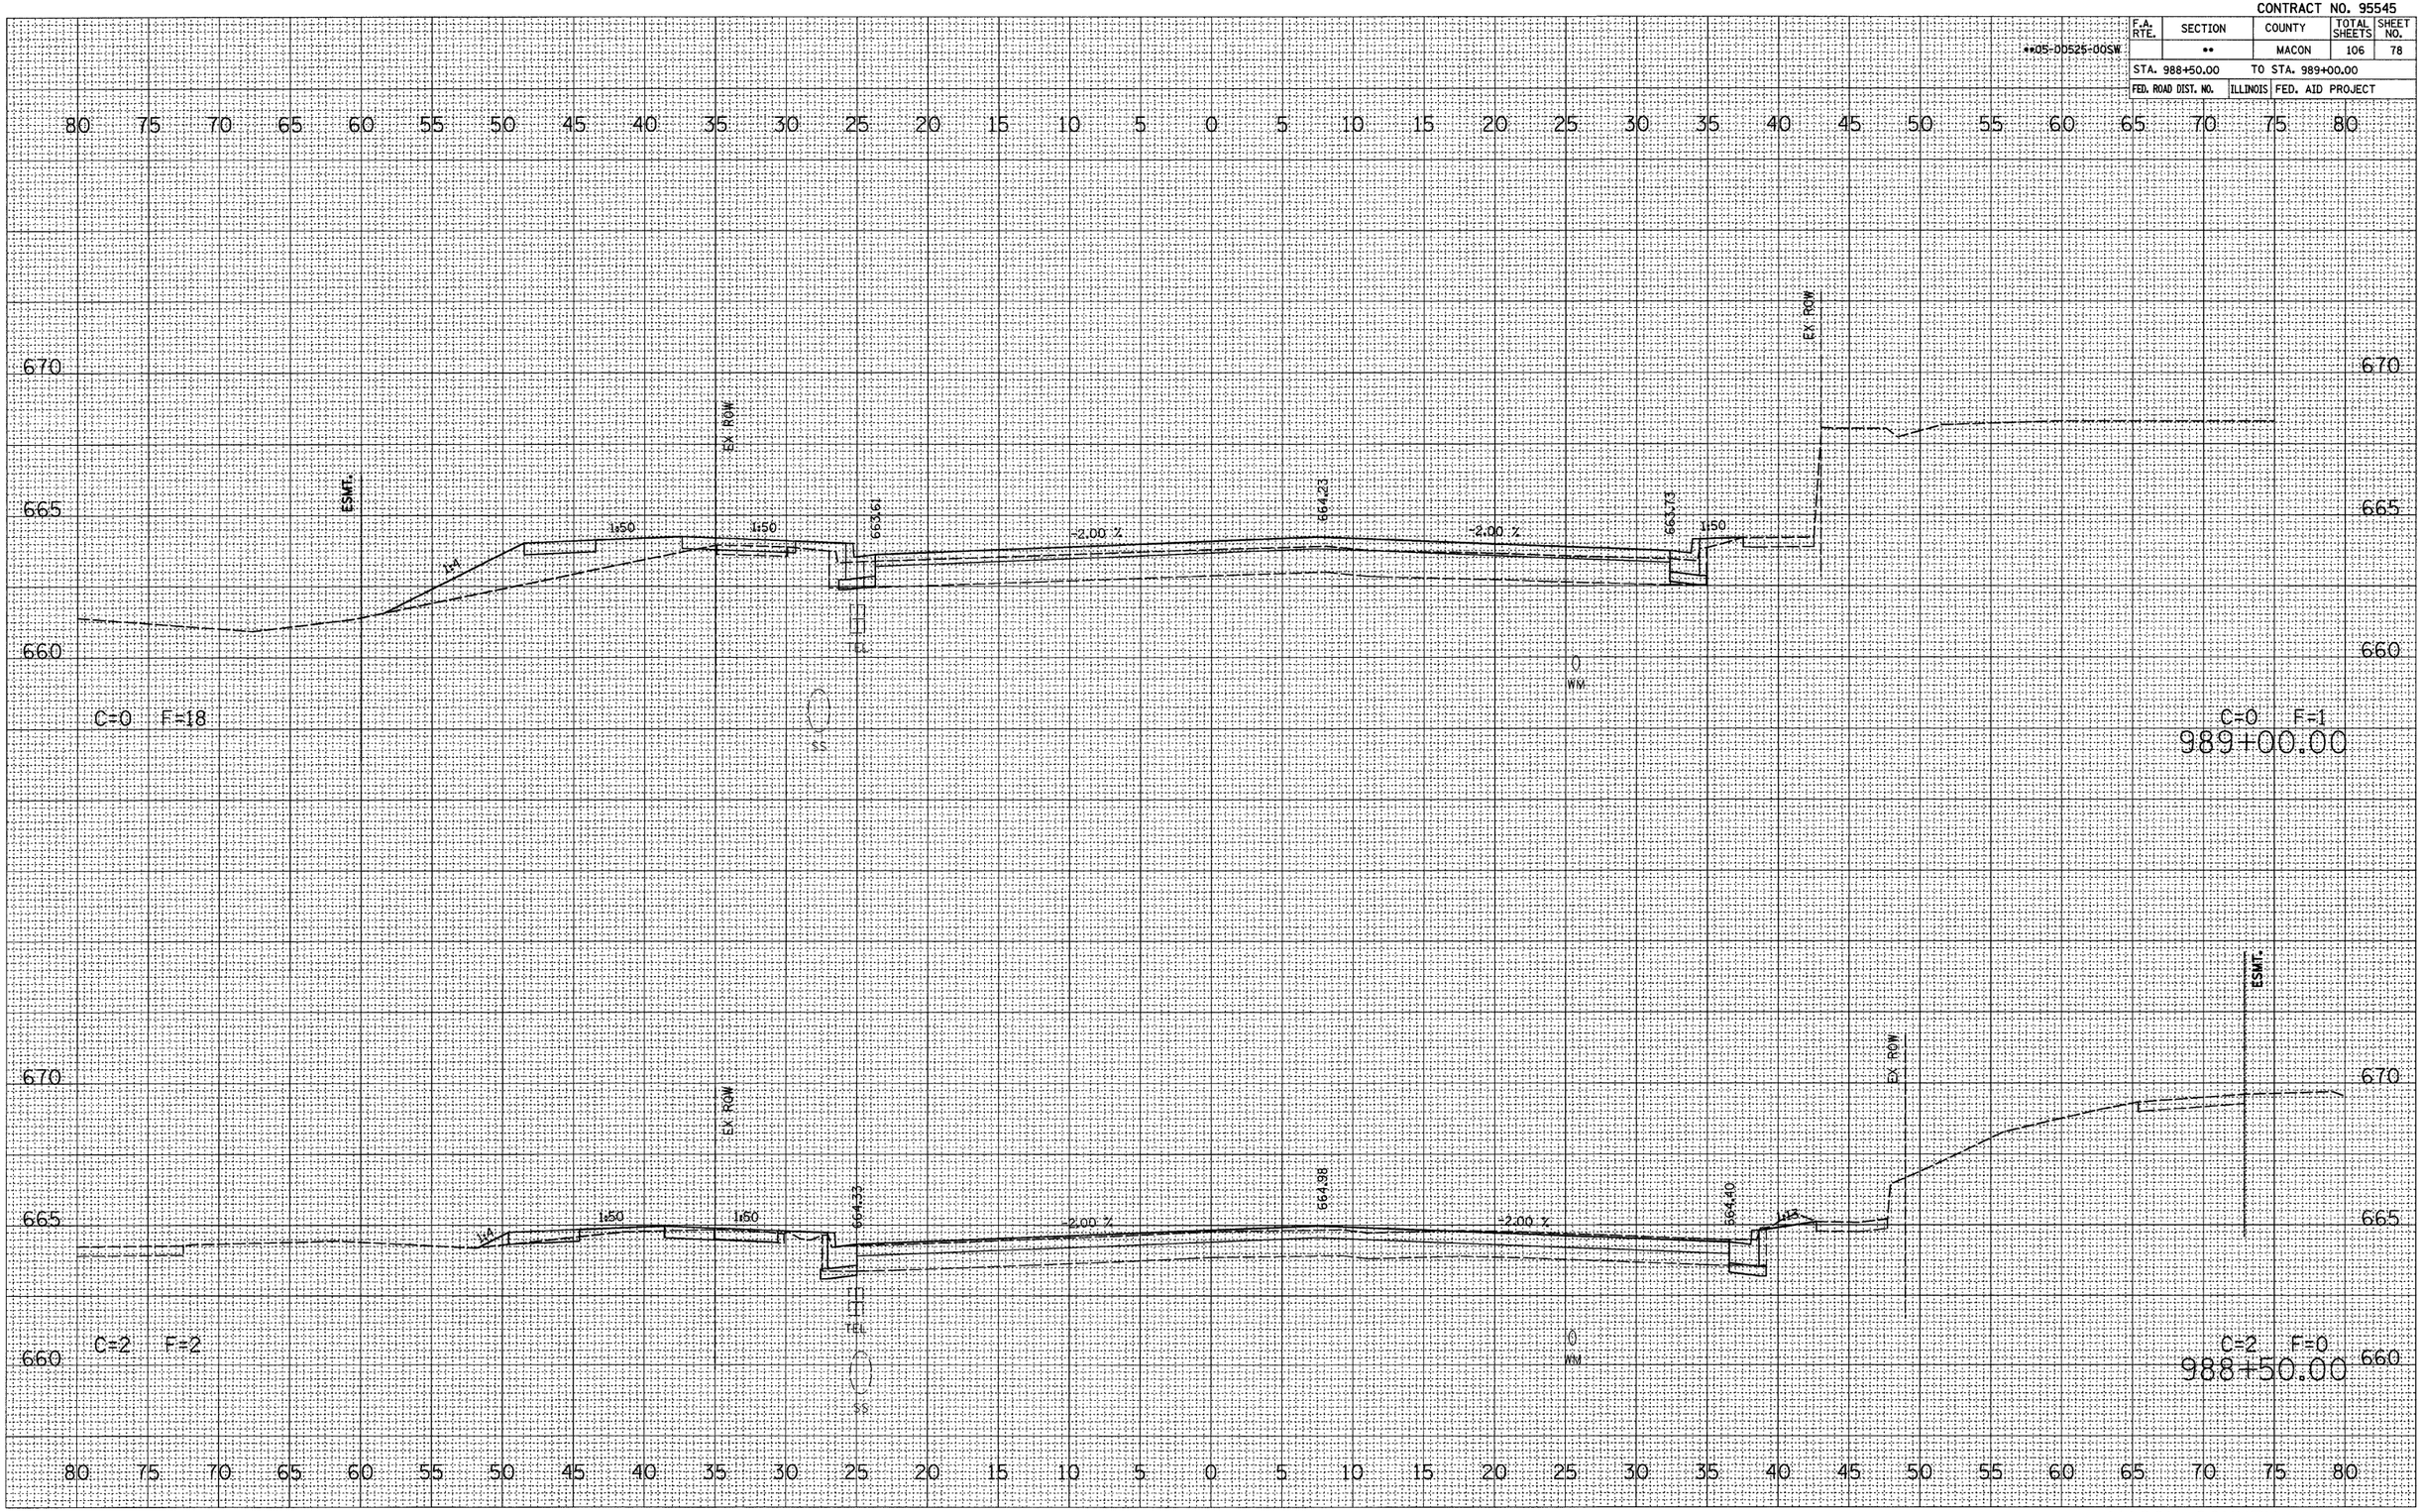

FINAL SURVEY	BY	DATE
SURVEYED		
PLOTTED		
TEMPLATE		
AREAS		
AREAS CHECKED		
NOTE BOOK		
NO.		

ORIGINAL SURVEY	BY	DATE
SURVEYED		
PLOTTED		
TEMPLATE		
AREAS		
AREAS CHECKED		
NOTE BOOK		
NO.		

PLOT DATE = 2/26/2008
FILE NAME = P:\0805025\Drawings\Xsect\wmain_hpet.dgn
PLOT SCALE = 5.0000 ' / IN.
USER NAME = rcook

BLANK, WESSELINK, COOK & ASSOCIATES — ENGINEERS - CONSULTANTS — DECATUR, ILLINOIS

MACON COUNTY

W. MAIN ST.