CONTRACT NO. 95545

F.A. RTE.	SECTION	COUNTY	TOTAL SHEETS	SHEET NO.
	**	MACON	106	96

**05-00525-00SW

STA. 28+50.00 TO STA. 29+00.00

FED. ROAD DIST. NO. | ILLINOIS | FED. AID PROJECT

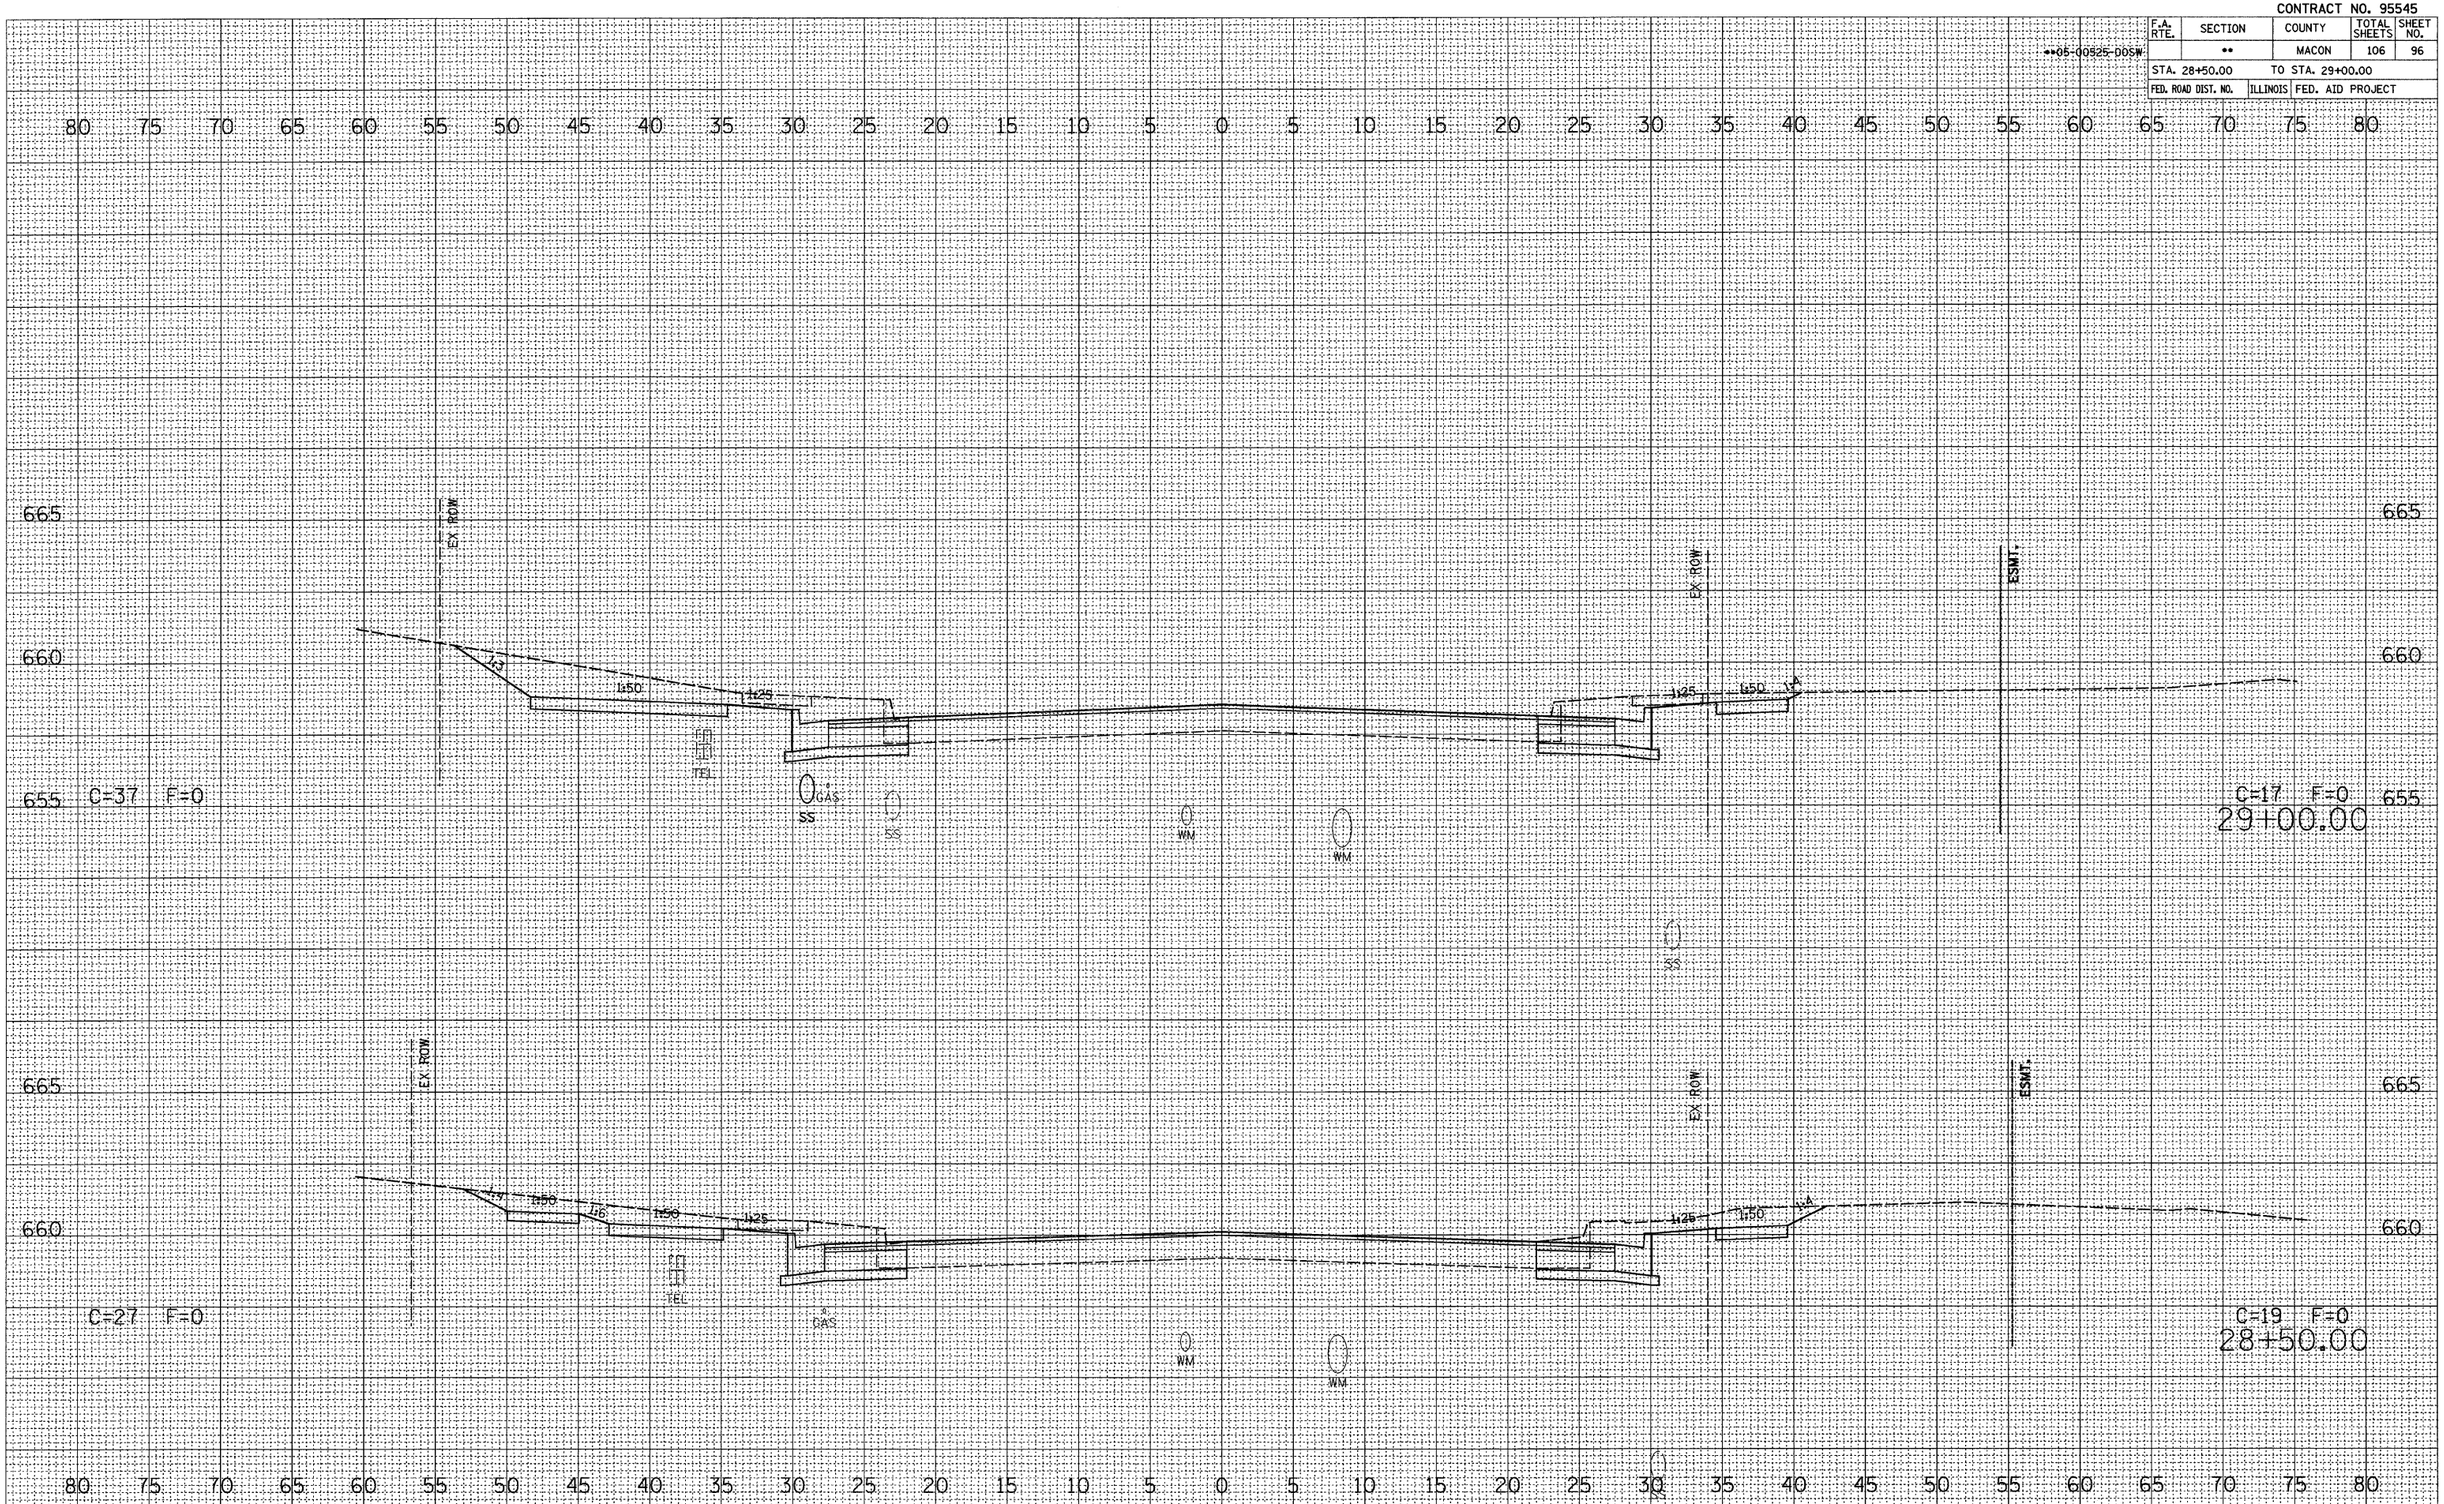

FINAL SURVEY | NOTE BOOK NO. | SURVEYED | PLOTTED | TEMPLATE | AREAS | AREAS CHECKED | BY | DATE

ORIGINAL SURVEY | NOTE BOOK NO. | SURVEYED | PLOTTED | TEMPLATE | AREAS | AREAS CHECKED | BY | DATE

PLOT DATE = 2/26/2008
FILE NAME = P:\0090605\Drawings\Xsect\fairview\sheets\
PLOT SCALE = 5.0000 ' / IN.
USER NAME = rcook

BLANK, WESSELINK, COOK & ASSOCIATES ENGINEERS - CONSULTANTS DECATUR, ILLINOIS

MACON COUNTY

FAIRVIEW AVE.