F.A.U. RTE.	SECTION	COUNTY	TOTAL SHEETS	SHEET NO.
9103	05-00046-01-PV	MADISON	25	5
FED. ROAD DIST. NO.	ILLINOIS	FED. AID PROJECT		

CONTRACT NO. 97339

FINAL SURVEY	BY	DATE
SURVEYED		
PLOTTED		
NOTE BOOK		
TEMPLATE AREAS		
NO. AREAS CHECKED		

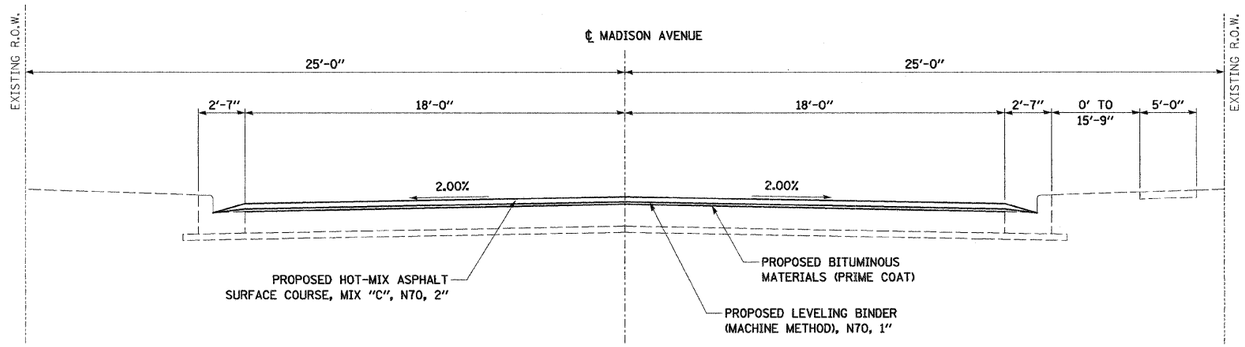

MADISON AVENUE PROPOSED TYPICAL SECTION

STA. 5+00.00 TO STA. 5+65.10
(NOT TO SCALE)

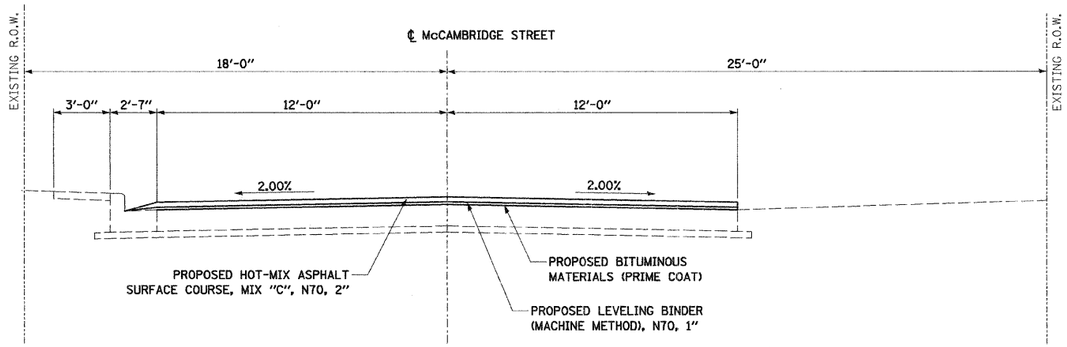

McCAMBRIDGE STREET PROPOSED TYPICAL SECTION

STA. 5+00.00 TO STA. 5+43.23
(NOT TO SCALE)

ORIGINAL SURVEY	BY	DATE
SURVEYED		
PLOTTED		
NOTE BOOK		
TEMPLATE AREAS		
NO. AREAS CHECKED		

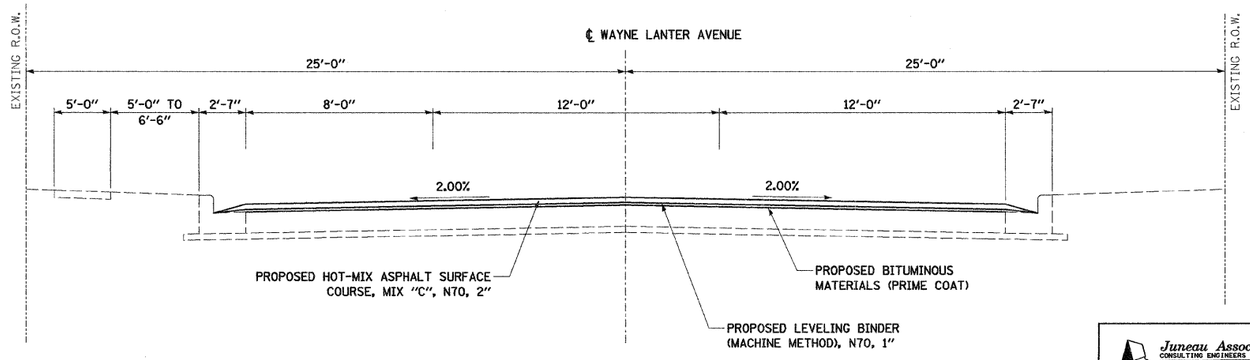

WAYNE LANTER AVENUE PROPOSED TYPICAL SECTION

STA. 10+00.00 TO STA. 42+12.99
(NOT TO SCALE)

Juneau Associates, Inc. P.C.
CONSULTING ENGINEERS AND LAND SURVEYORS
2100 State Street, P.O. Box 1325
Granite City, Illinois 62040
Phone:(618)877-5400/(618)452-5535
Fax:(618)452-5041
100 North Research Drive
Edwardsville, Illinois 62025
Phone: (618)659-0900/(618) 659-0800
Fax (618)659-0041

PROPOSED TYPICAL SECTIONS
WAYNE LANTER AVENUE
MADISON, ILLINOIS
SECTION 05-00046-01-PV

REVISIONS				SCALE: N.T.S.				
NO.	DATE	BY	REMARKS					
				DSN. BY:	BFK	DATE:	09/06/07	SHEET
				DWN. BY:	WRC	DATE:	09/06/07	5
				CHK'D:	BFK	DATE:	09/06/07	
DWG. NO.				JOB NO.	E071005	DGN. NAME:	TYP_PR	OF 25 SHTS