F.A.U. RTE.	SECTION	COUNTY	TOTAL SHEETS	SHEET NO.
9103	05-00046-01-PV	MADISON	25	15
FED. ROAD DIST. NO.	ILLINOIS	FED. AID PROJECT		

CONTRACT NO. 97339

FINAL SURVEY NOTE BOOK NO. | DATE | BY | SURVEYED | PLOTTED | TEMPLATE | AREAS | AREAS CHECKED

ORIGINAL SURVEY NOTE BOOK NO. | DATE | BY | SURVEYED | PLOTTED | TEMPLATE | AREAS | AREAS CHECKED

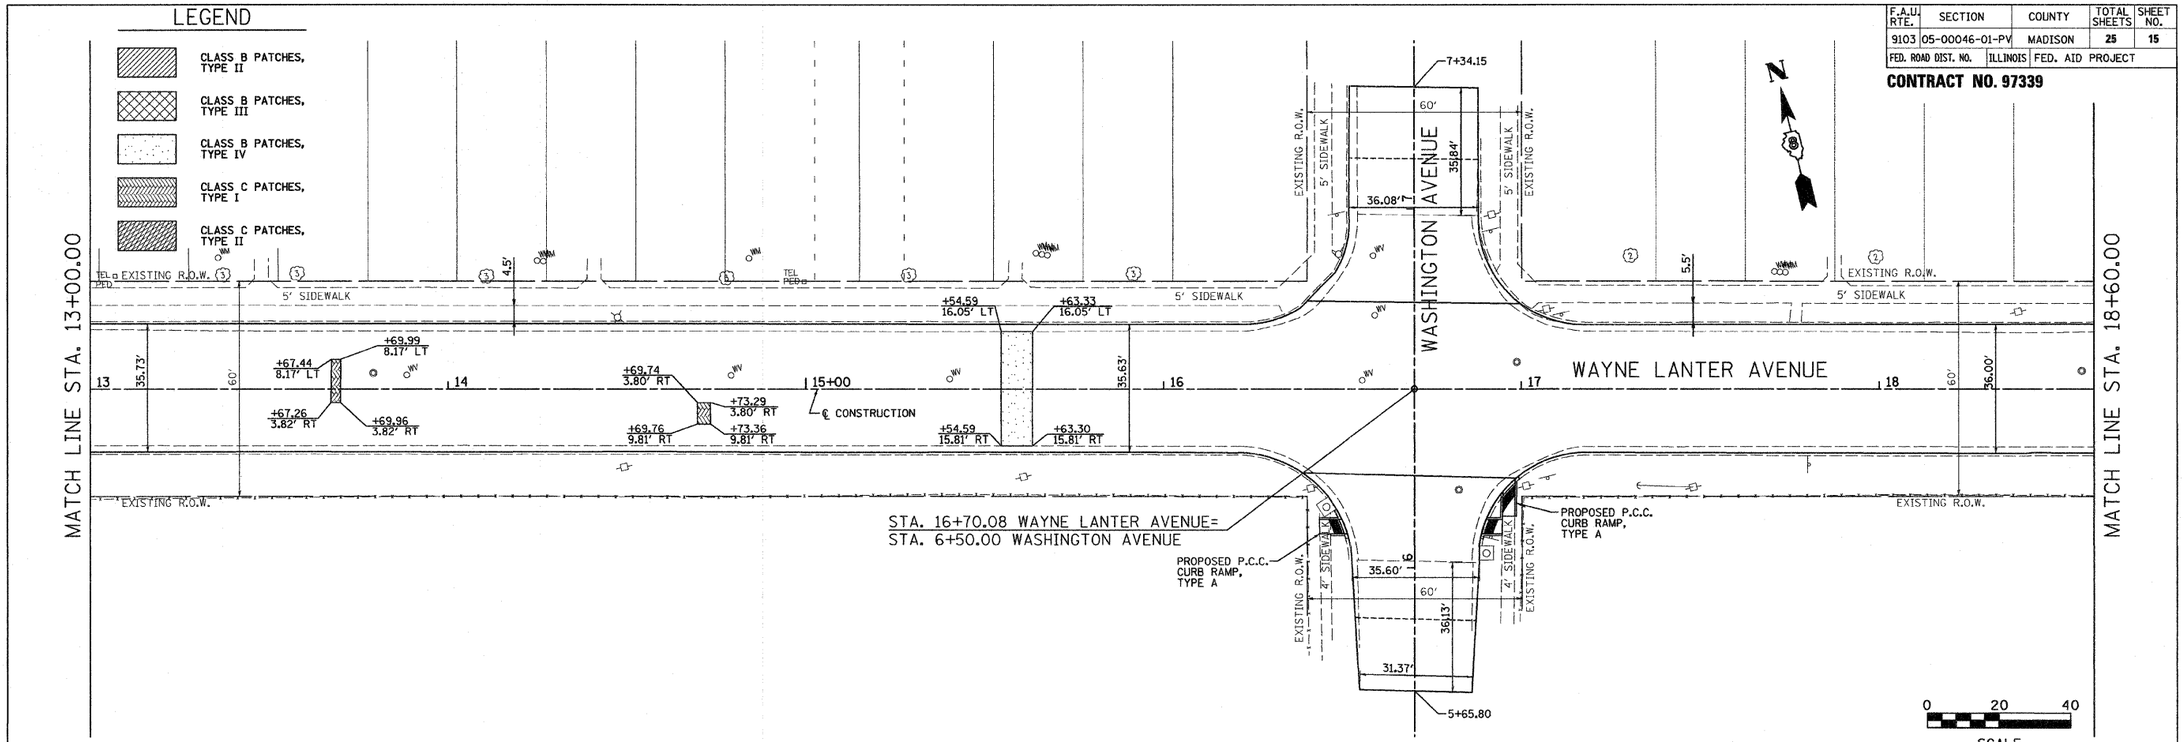

TBM - "M" IN MUELLER FIRE HYDRANT AT THE NORTHWEST CORNER OF WAYNE LANTER AVENUE & WASHINGTON AVENUE
ELEVATION=417.92

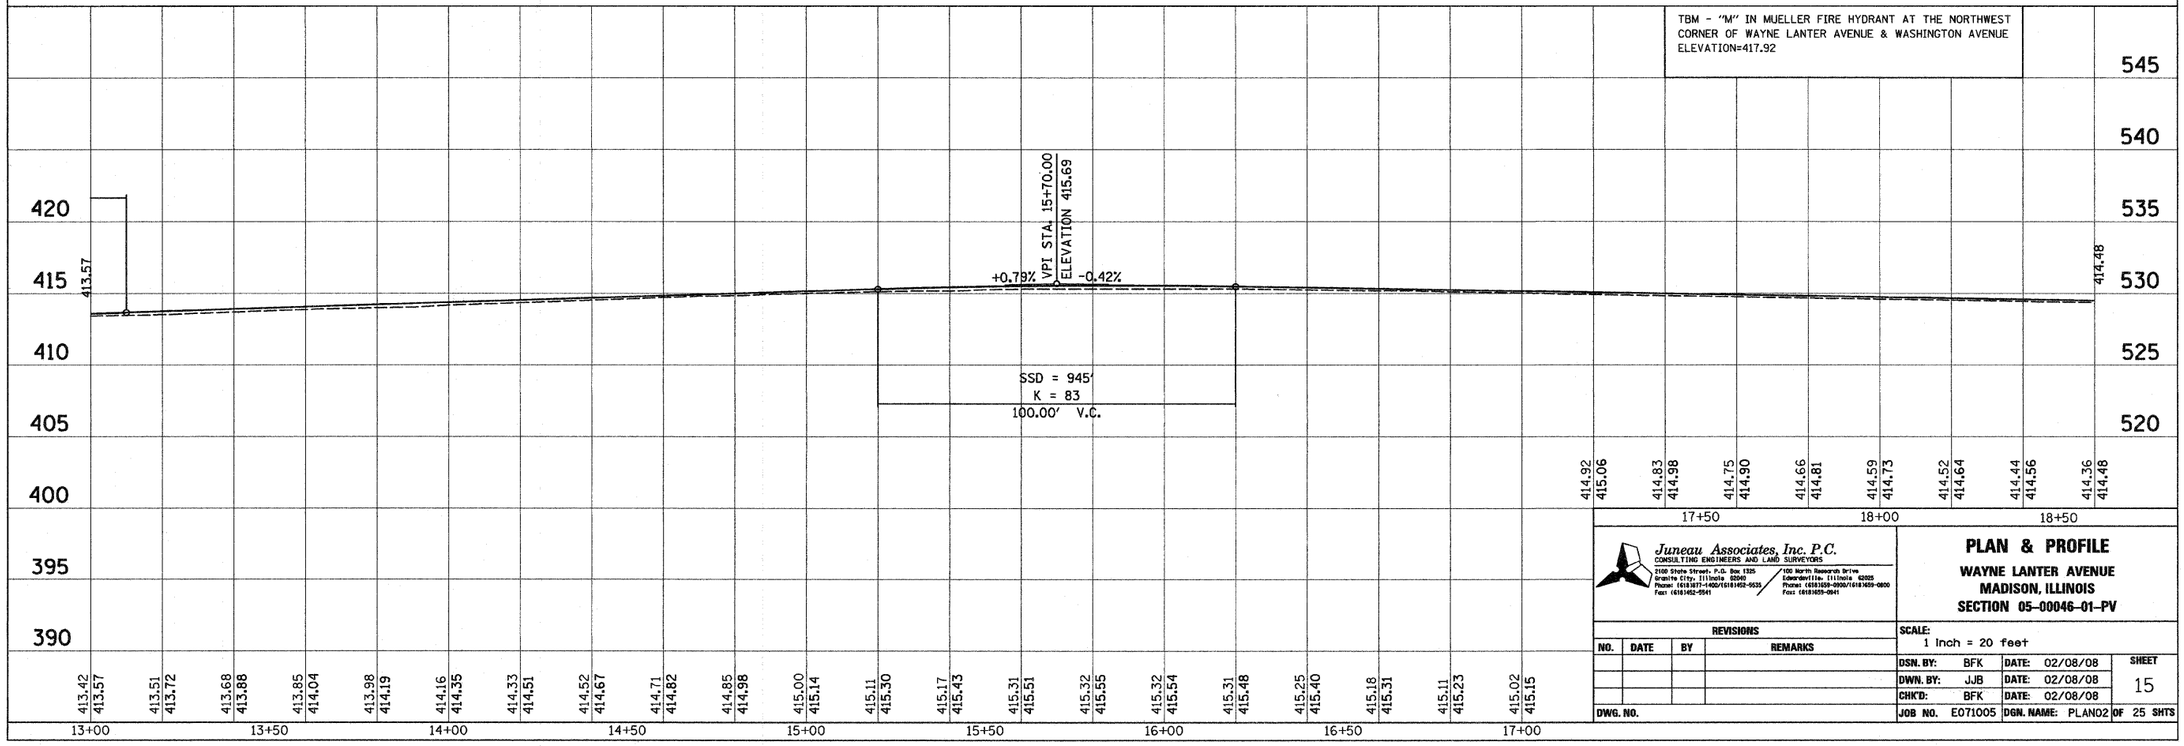

Juneau Associates, Inc. P.C.
CONSULTING ENGINEERS AND LAND SURVEYORS
2100 State Street, P.O. Box 1325, Granite City, Illinois 62040
Phone: (618)877-1400/(618)452-5535 Fax: (618)452-5541
100 North Bascomb Drive, Edwardsville, Illinois 62025
Phone: (618)659-0900/(618)659-0800 Fax: (618)659-0941

PLAN & PROFILE

WAYNE LANTER AVENUE
MADISON, ILLINOIS
SECTION 05-00046-01-PV

REVISIONS				SCALE: 1 Inch = 20 feet			
NO.	DATE	BY	REMARKS	DSN. BY: BFK	DATE: 02/08/08	SHEET	
				DWN. BY: JJB	DATE: 02/08/08	15	
				CHK'D: BFK	DATE: 02/08/08		
DWG. NO.				JOB NO. E071005	DGN. NAME: PLAN02	OF 25 SHTS	