F.A.U. RTE.	SECTION	COUNTY	TOTAL SHEETS	SHEET NO.
9103	05-00046-01-PV	MADISON	25	18
FED. ROAD DIST. NO.	ILLINOIS	FED. AID PROJECT		

CONTRACT NO. 97339

FINAL SURVEY	DATE
SURVEYED	
PLOTTED	
NOTE BOOK	
TEMPLATE	
AREAS	
AREAS CHECKED	
NO.	
BY	

LEGEND

- CLASS B PATCHES, TYPE II
- CLASS B PATCHES, TYPE III
- CLASS B PATCHES, TYPE IV
- CLASS C PATCHES, TYPE I
- CLASS C PATCHES, TYPE II

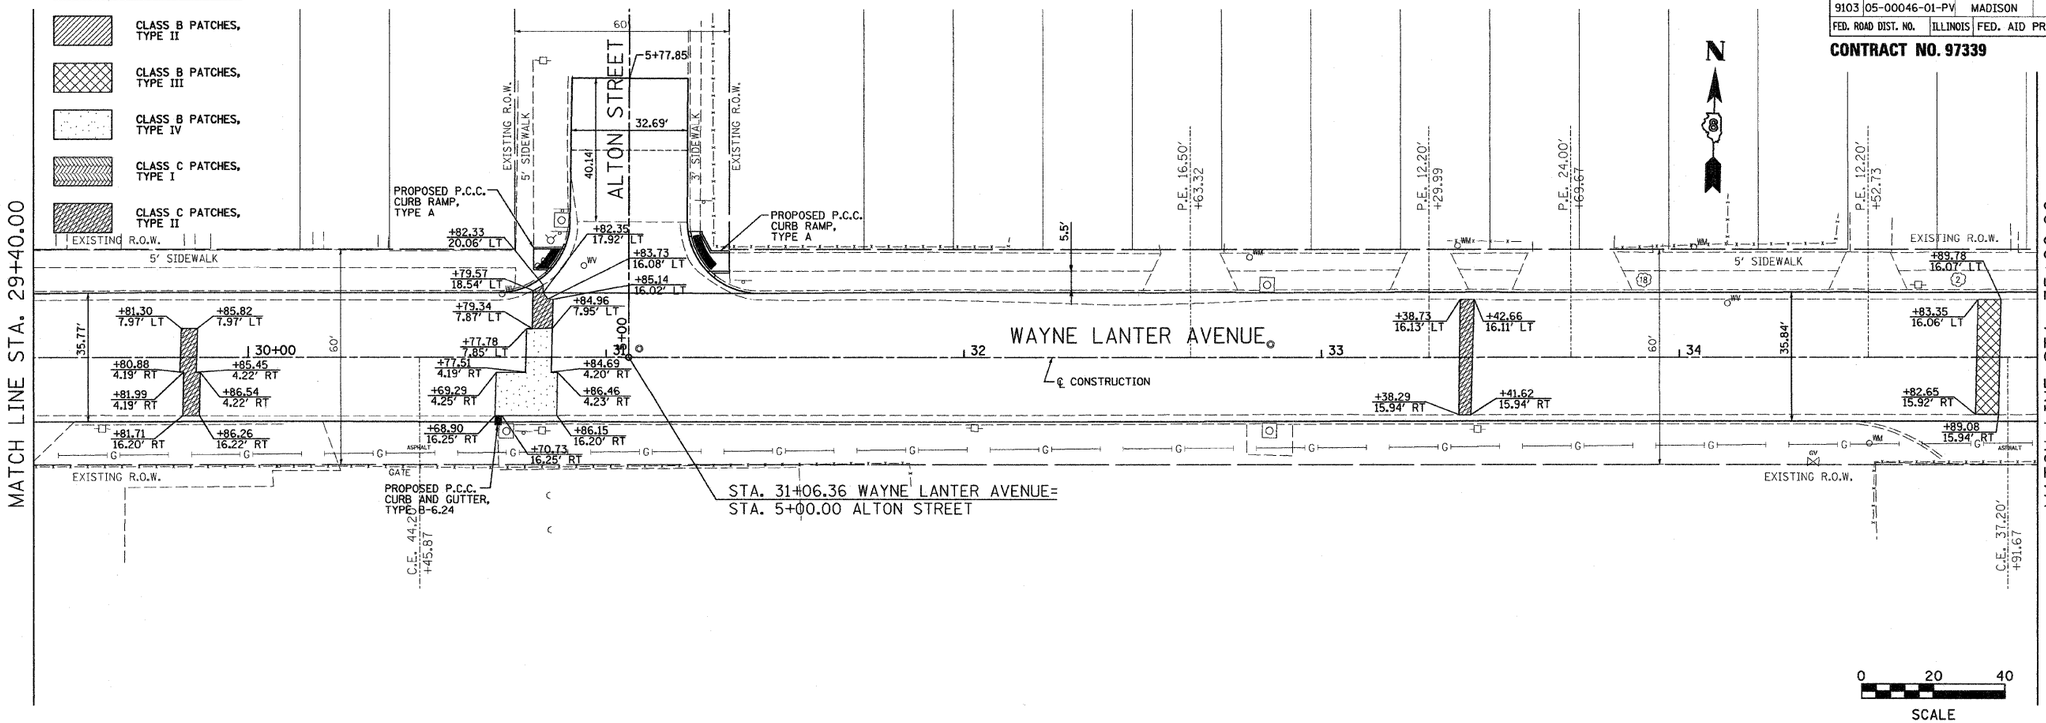

TBM - "M" MUELLER ON FIRE HYDRANT AT NORTHWEST CORNER OF EWING AVUNUE & WAYNE LANTER AVENUE ELEVATION=416.99

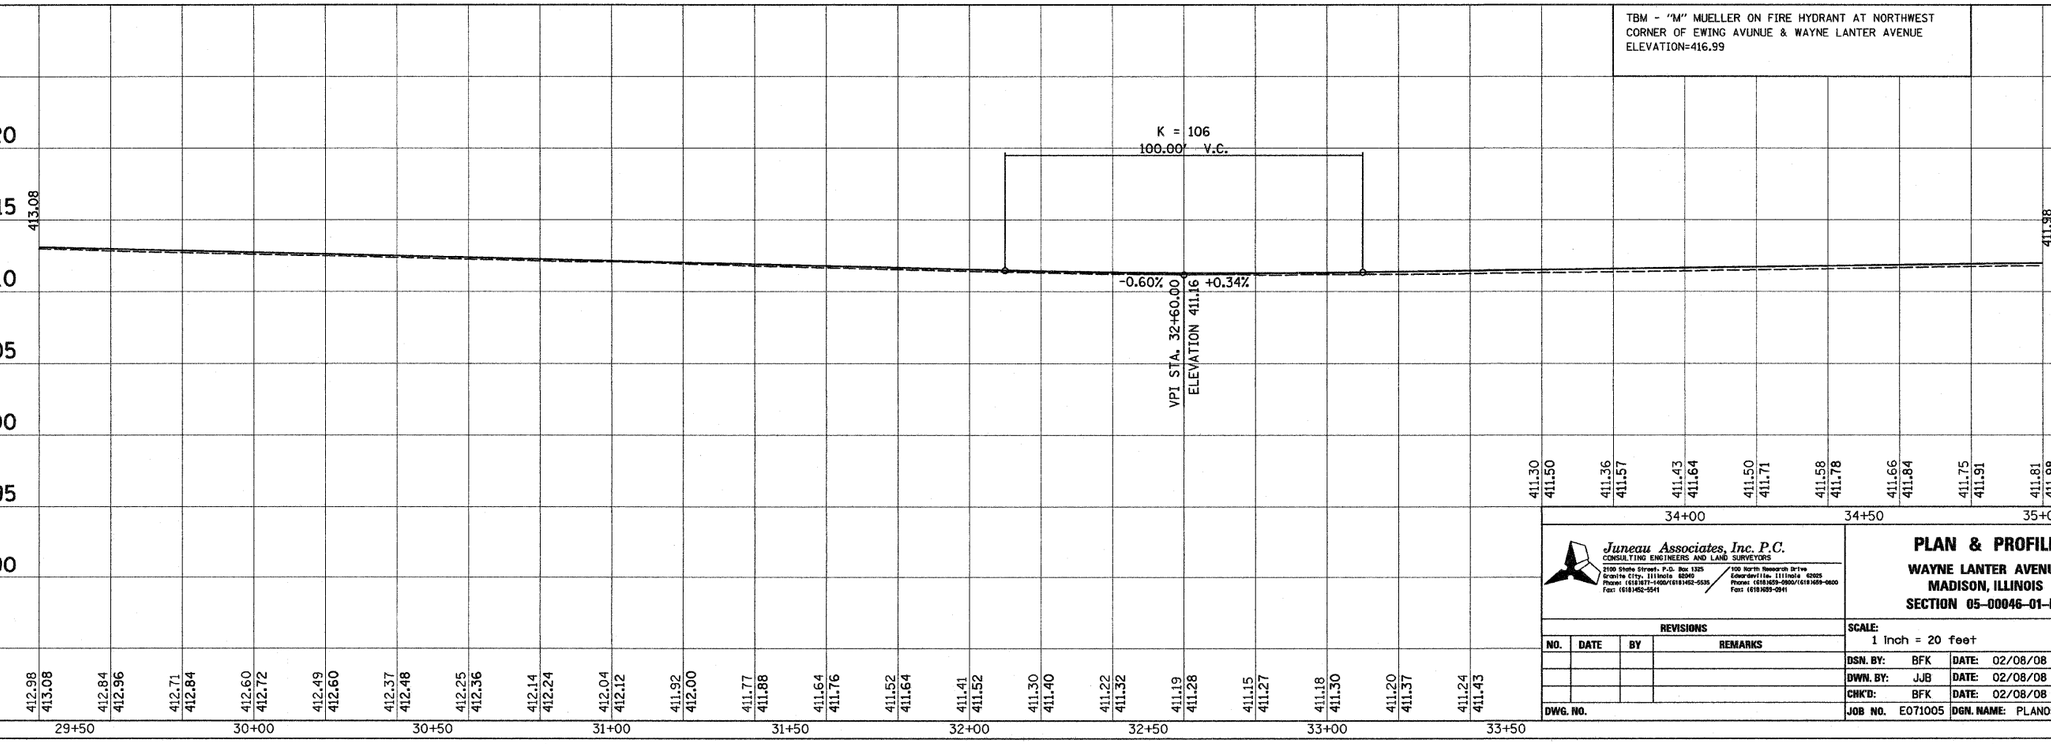

ORIGINAL SURVEY	DATE
SURVEYED	
PLOTTED	
NOTE BOOK	
TEMPLATE	
AREAS	
AREAS CHECKED	
NO.	
BY	

Juneau Associates, Inc. P.C.
CONSULTING ENGINEERS AND LAND SURVEYORS
2100 State Street, P.O. Box 1325, Granite City, Illinois 62040, Phone: (618)877-1400/(618)452-5535, Fax: (618)452-5541
100 North Kaskaskia Drive, Edwardsville, Illinois 62025, Phone: (618)659-0900/(618)659-0600, Fax: (618)655-0941

PLAN & PROFILE

WAYNE LANTER AVENUE
MADISON, ILLINOIS
SECTION 05-00046-01-PV

REVISIONS				SCALE: 1 Inch = 20 feet				
NO.	DATE	BY	REMARKS	DSN. BY:	BFK	DATE:	02/08/08	SHEET
				DWN. BY:	JJB	DATE:	02/08/08	18
				CHK'D:	BFK	DATE:	02/08/08	
DWG. NO.				JOB NO.	E071005	DGN. NAME:	PLAN05	OF 25 SHTS