F.A.U. RTE.	SECTION	COUNTY	TOTAL SHEETS	SHEET NO.
9103	05-00046-01-PV	MADISON	25	21
FED. ROAD DIST. NO.	ILLINOIS	FED. AID PROJECT		

CONTRACT NO. 97339

FINAL SURVEY		BY	DATE
	SURVEYED		
	PLOTTED		
NOTE BOOK	TEMPLATE AREAS		
NO.	AREAS CHECKED		

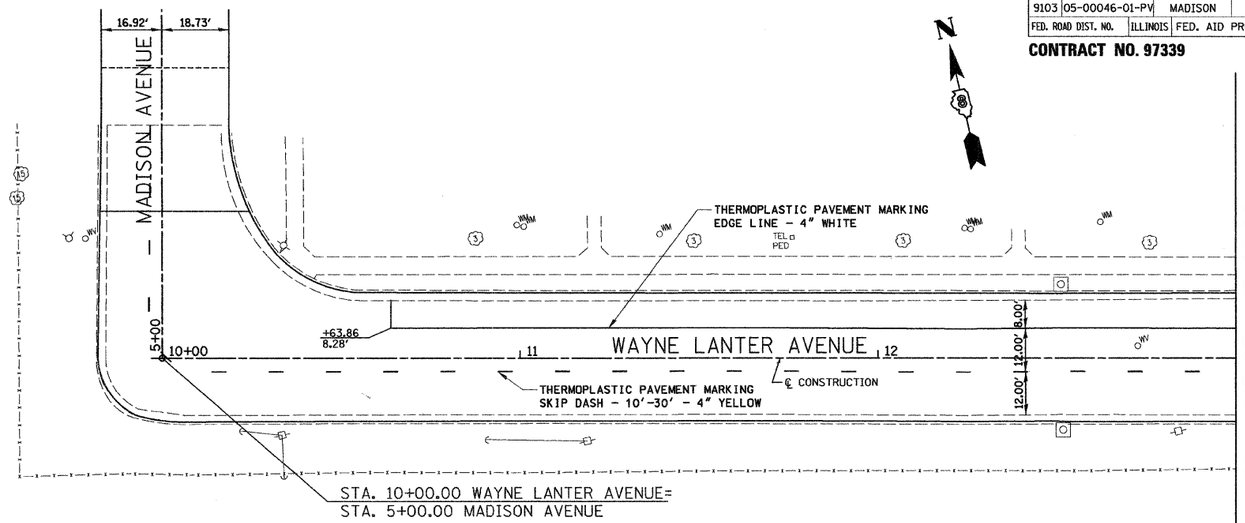

0 20 40

SCALE

ORIGINAL SURVEY		BY	DATE
	SURVEYED		
	PLOTTED		
NOTE BOOK	TEMPLATE AREAS		
NO.	AREAS CHECKED		

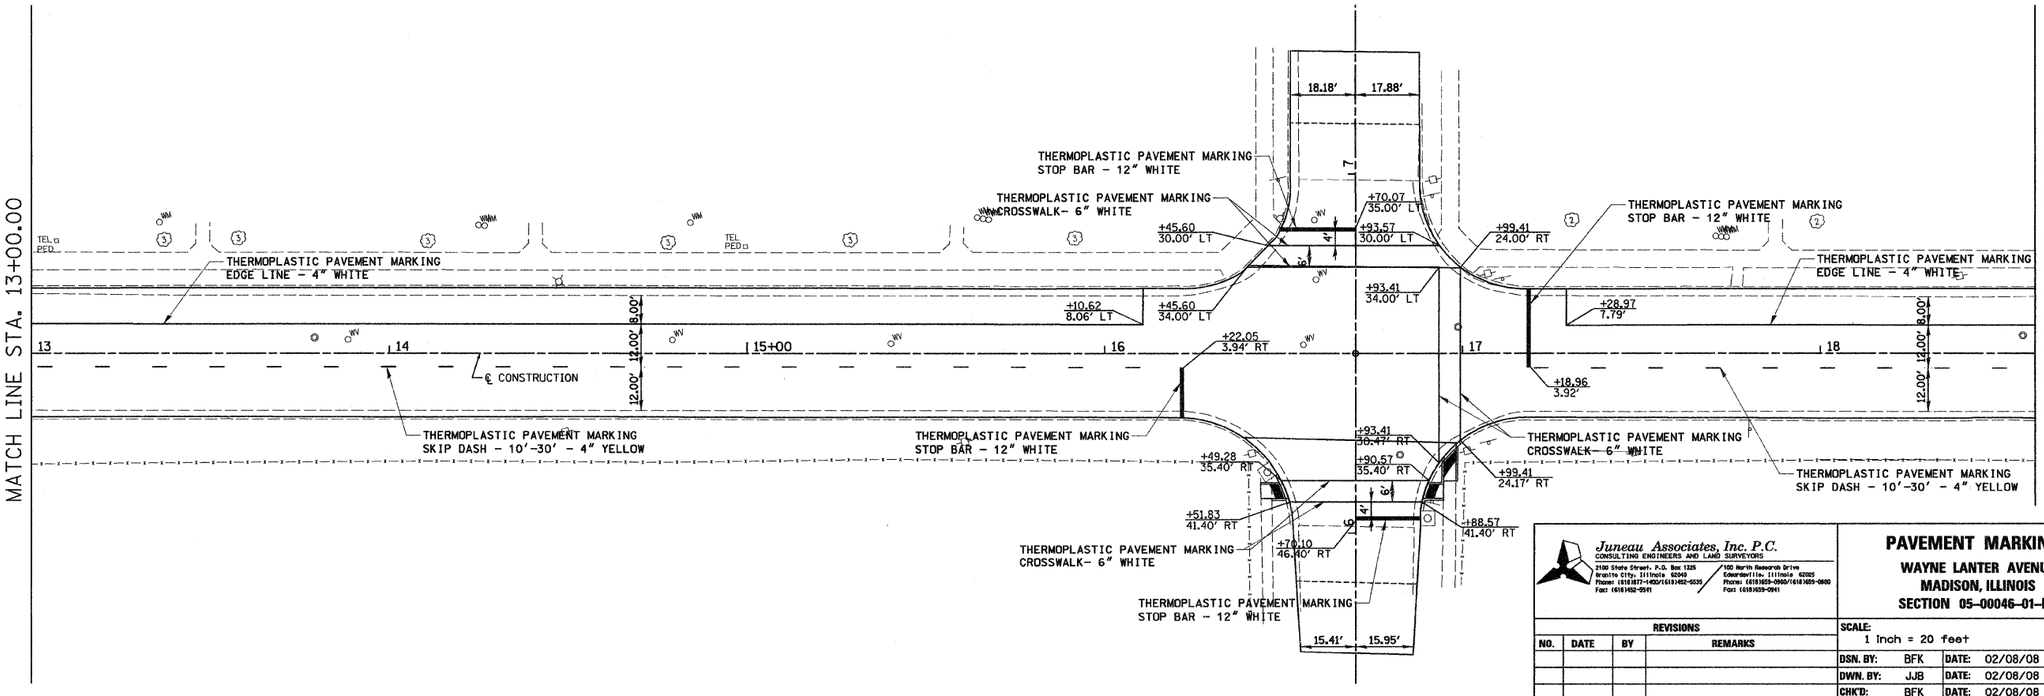

SCALE

Juneau Associates, Inc. P.C.
CONSULTING ENGINEERS AND LAND SURVEYORS
2100 State Street, P.O. Box 1325
Granite City, Illinois 62040
Phone: (618)877-1400/(618)452-5535
Fax: (618)452-0541
100 North Research Drive
Edwardsville, Illinois 62025
Phone: (618)659-0900/(618)659-0800
Fax: (618)659-0941

PAVEMENT MARKINGS
WAYNE LANTER AVENUE
MADISON, ILLINOIS
SECTION 05-00046-01-PV

REVISIONS				SCALE: 1 Inch = 20 feet			
NO.	DATE	BY	REMARKS				
				DSN. BY: BFK	DATE: 02/08/08	SHEET	
				DWN. BY: JJB	DATE: 02/08/08	21	
				CHK'D: BFK	DATE: 02/08/08		
DWG. NO.				JOB NO. E071005	DGN. NAME: PMARK01	OF 25 SHTS	