CONTRACT NO. 98943

F.A. RTE.	SECTION	COUNTY	TOTAL SHEETS	SHEET NO.
*	**	***	65	16
STA.		TO STA.		
FED. ROAD DIST. NO.	ILLINOIS	FED. AID PROJECT		

* FAP 14 (US51/60/62)
** 138(N,TS-2,RS-2)
*** ALEXANDER

20' 0 10' 20'

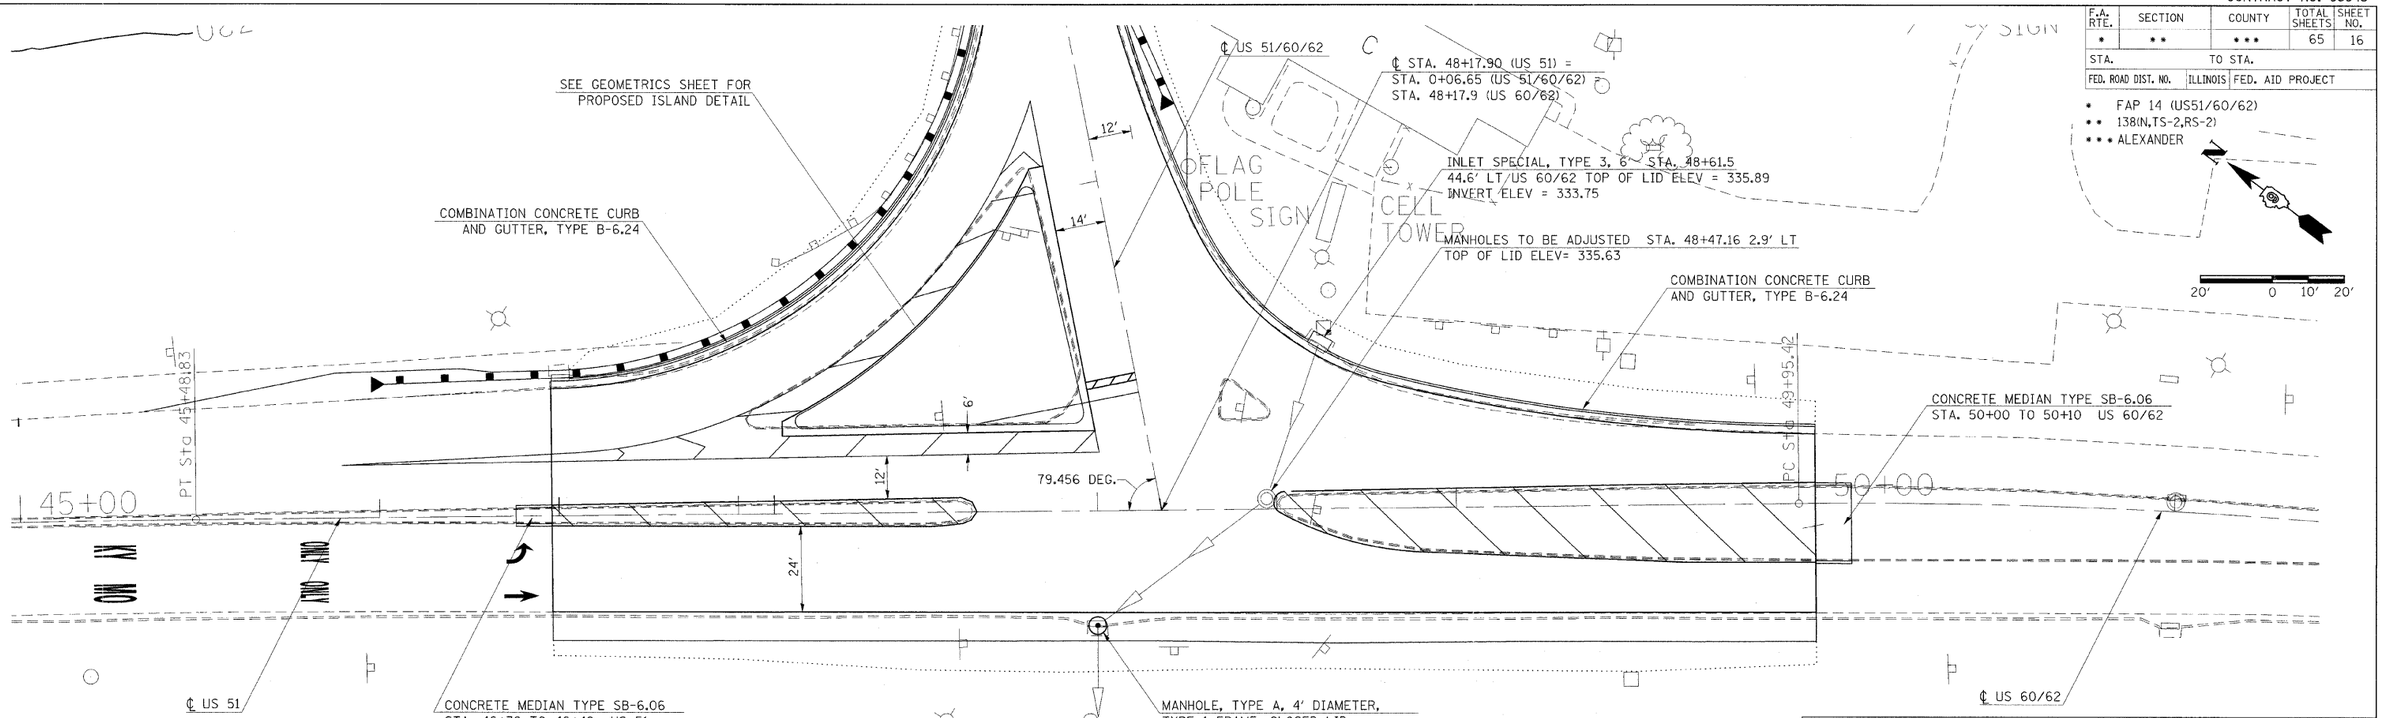

NOTE: CONSTRUCT RAMP NOSE ACCORDING TO HIGHWAY STANDARD 606301-03.

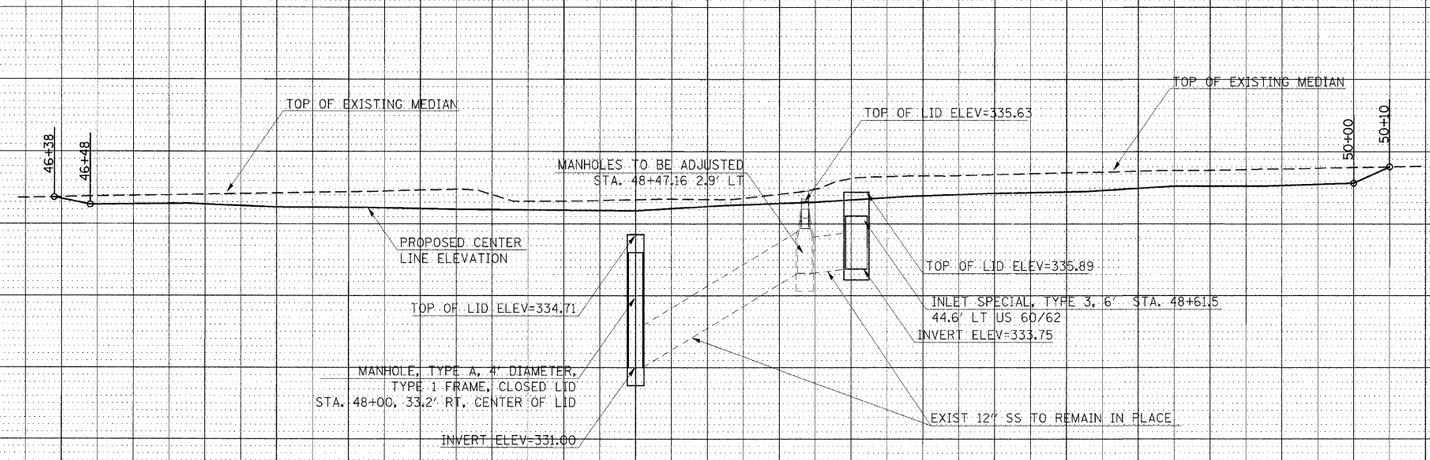

EXISTING INVERT AND FLOW LINE ELEVATIONS ARE APPROXIMATE. PROPOSED ELEVATIONS SHOULD MATCH EXISTING ELEVATIONS. CONTRACTOR IS RESPONSIBLE TO FIELD VERIFY ELEVATIONS BEFORE CASTING OR ORDERING INLET AND MANHOLE.

BENCHMARK "R270"
BRASS MON. @ 3'X6' CONCRETE CATCH BASIN,
STA. 44+52.19, 32.1' RT.
ELEV.= 334.462

BENCHMARK "CAIRO RM4"
BRASS MON. @ 3'X5' CONCRETE UTILITY BOX,
STA. 1+57.0, 28.9' RT.
ELEV.= 337.719

PLAN: SURVEYED, PLOTTED, DRAWN, CHECKED, REV. NOTED, STNG. DIRE. NOTATNS. SKTCD, NOTE BOOK, NO., DATE, BY

PROFILE: SURVEYED, PLOTTED, DRAWN, CHECKED, REV. NOTED, STNG. DIRE. NOTATNS. SKTCD, NOTE BOOK, NO., DATE, BY

1/22/2008
cabarcie1
d9002063
d9002063.dgn
20.0000 / IN.
nacsdp

PLAN PROFILE – US 51 & 60/62