CONTRACT NO. 98943

F.A.P. RTE.	SECTION	COUNTY	TOTAL SHEETS	SHEET NO.
*	**	ALEXANDER	65	30
STA.		TO STA.		
FED. ROAD DIST. NO.	ILLINOIS	FED. AID PROJECT		

* FAP 14 (US51/60/62)
** 138(N,TS-2,RS-2)

NOTES:

THE FLAGMEN ON THIS DETAIL ARE SHOWN AT SUGGESTED LOCATIONS. THE ACTUAL NUMBER AND LOCATION SHALL BE AS DIRECTED BY THE ENGINEER.

ADDITIONAL TRAFFIC CONTROL DEVICES MAY BE NECESSARY AS DIRECTED BY THE ENGINEER.

TRAFFIC CONTROL FOR THIS WORK PAID FOR AS TRAFFIC CONTROL AND PROTECTION, SPECIAL

STAGE 7:

1. 24 HOUR FLAGGERS SHALL BE REQUIRED.
2. REMOVE EXISTING PAVEMENT, CONSTRUCT PCC PAVEMENT, COMBINATION CURB AND GUTTER AND ELASTIC JOINT SEALER.
3. TAPER AND SIGNING FOR THE NORTH AND WEST LEGS SHALL BE ACCORDING TO STANDARD 701206
4. FOR EACH PARTIAL OR FULL DAY UNDER THIS SET UP A LANE RENTAL WILL BE CHARGED AS FOLLOWS:
   1 DAY US 51/60/62 NORTHBOUND LANE

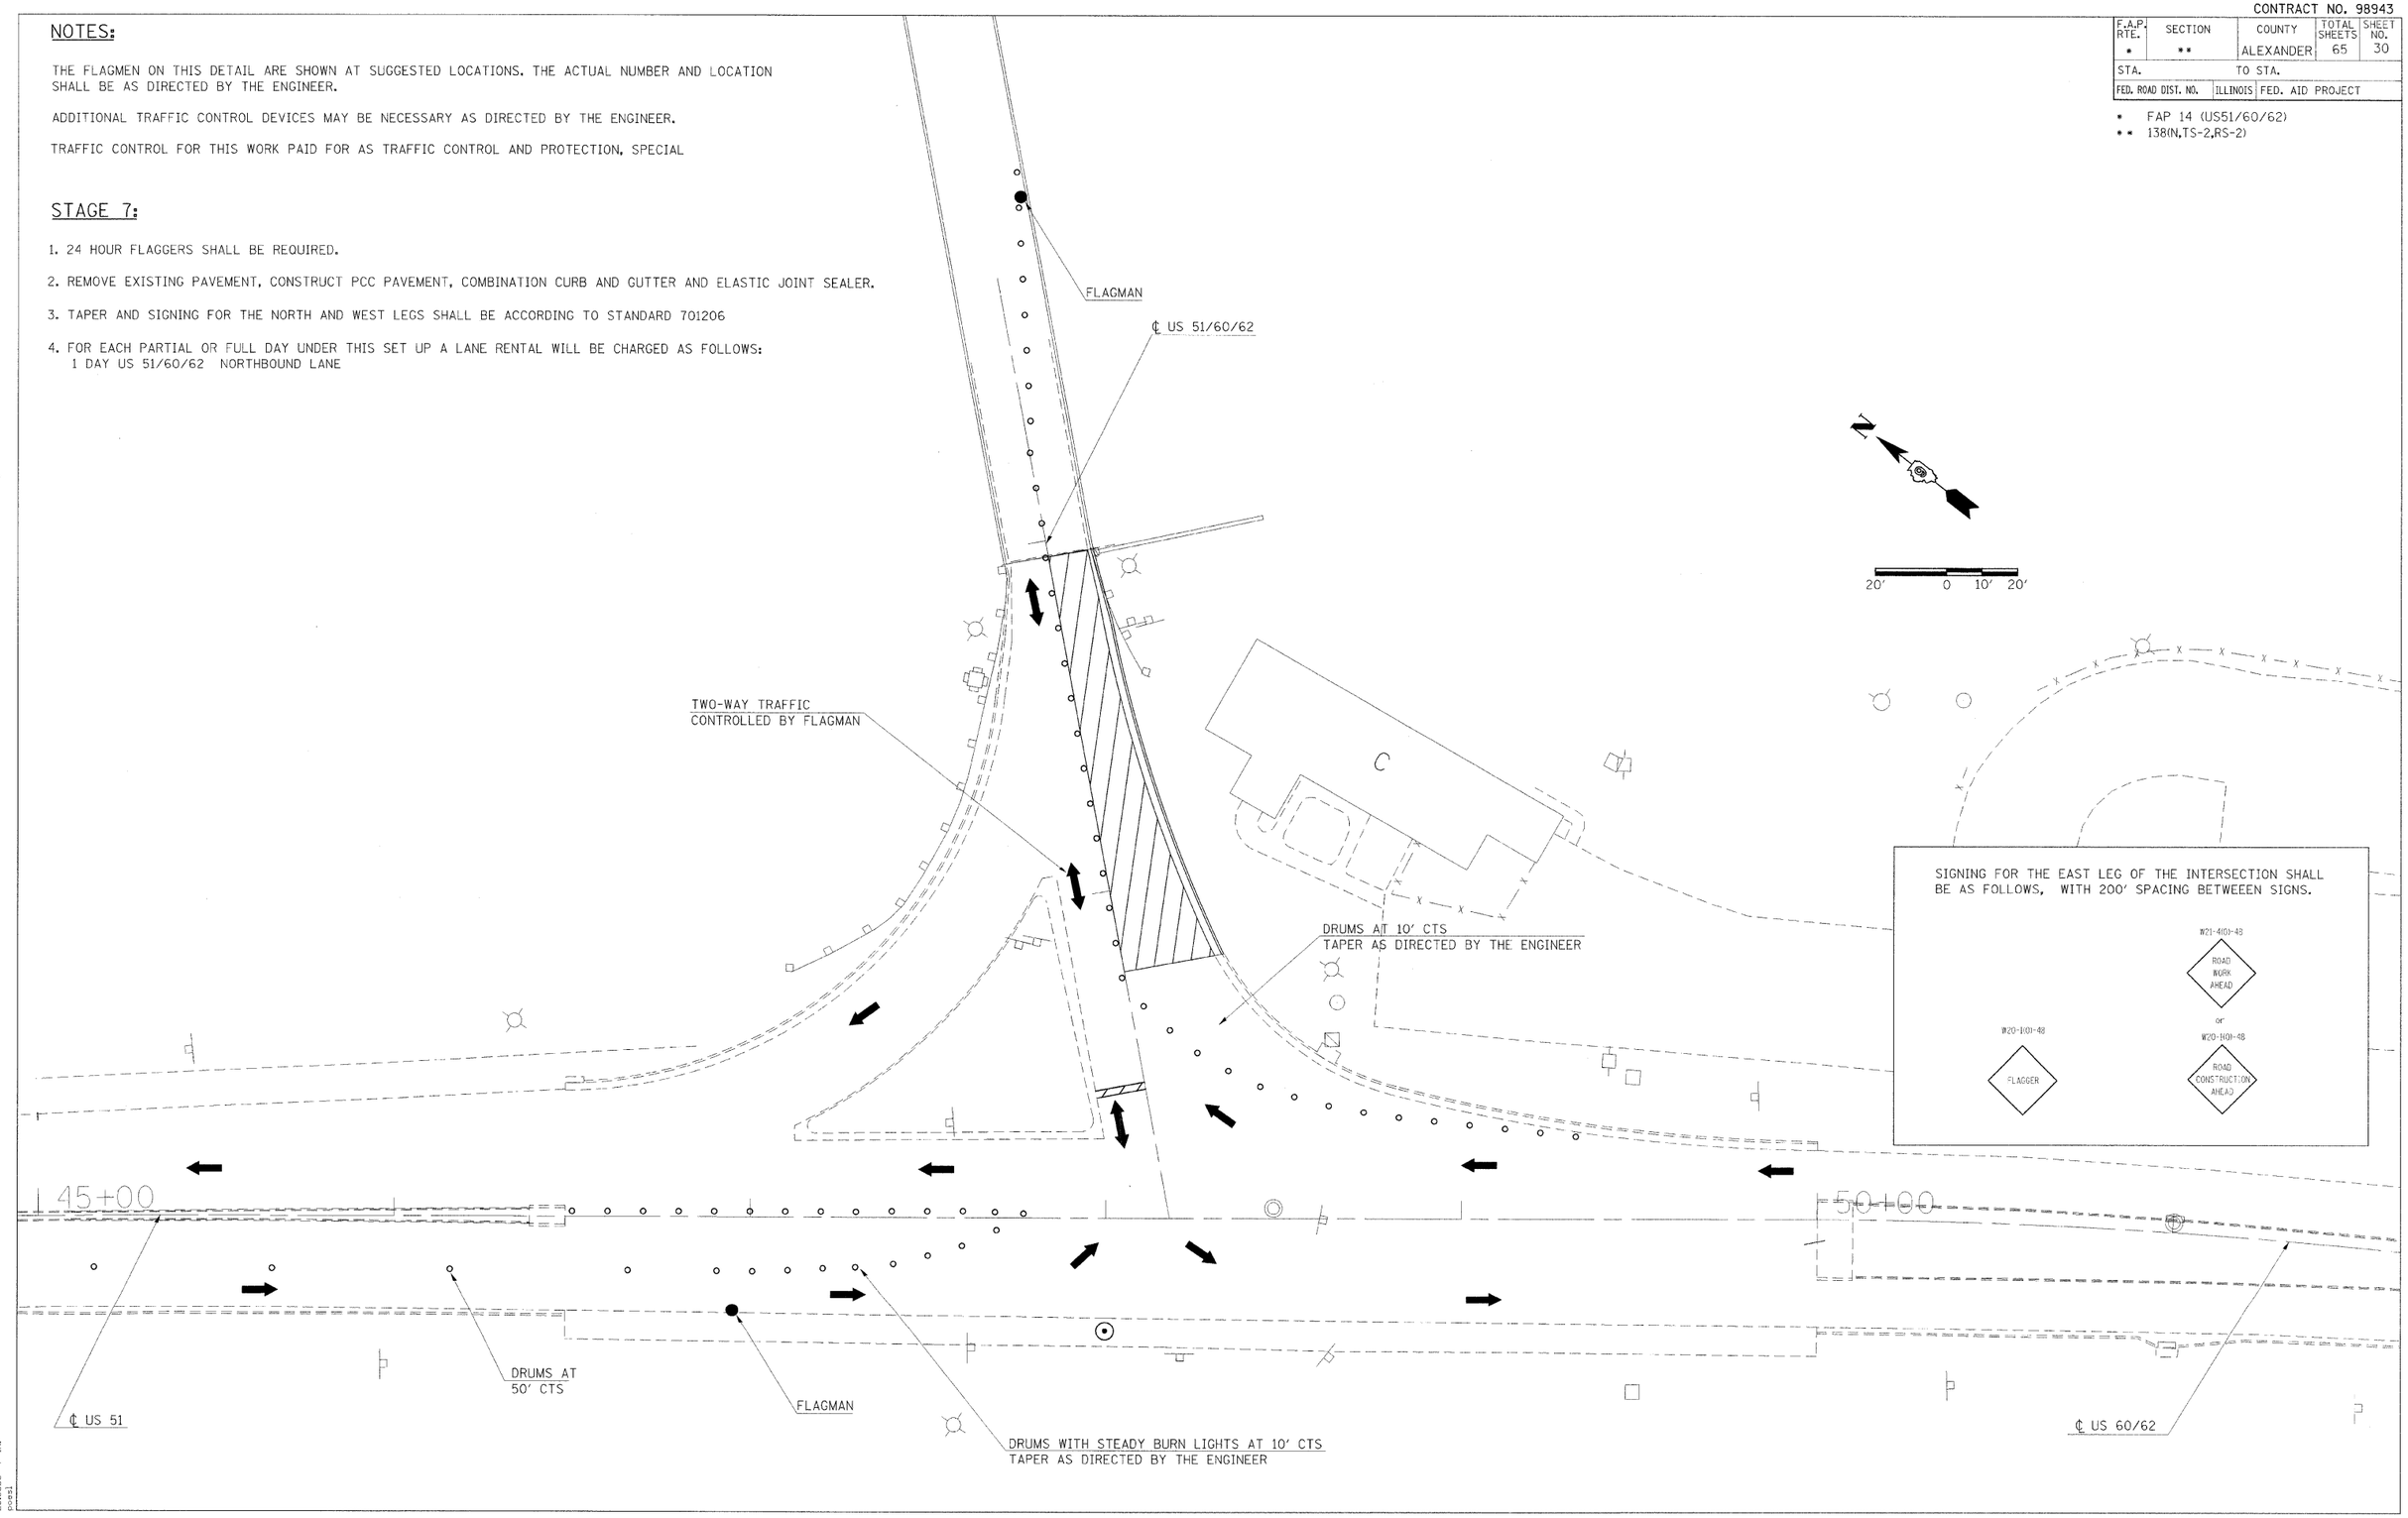

11/29/2007
c:\pw_work\d98D20E\d98D20Es3.dgn
2D0000 / IDL
pcesl

STAGING – STAGE 7