ROUTE	SECTION	COUNTY	TOTAL SHEETS	SHEET NO.
TR 39	06-01159-00-BR	ALEXANDER	10	2
PROJECT NO. BROS-003(13)		CONTRACT NO. 99320		

B.M. – '□' chiseled on top of curb at SW corner of bridge. 10.4' Rt. Sta. 1+21.5 Assumed Elev. 365.00

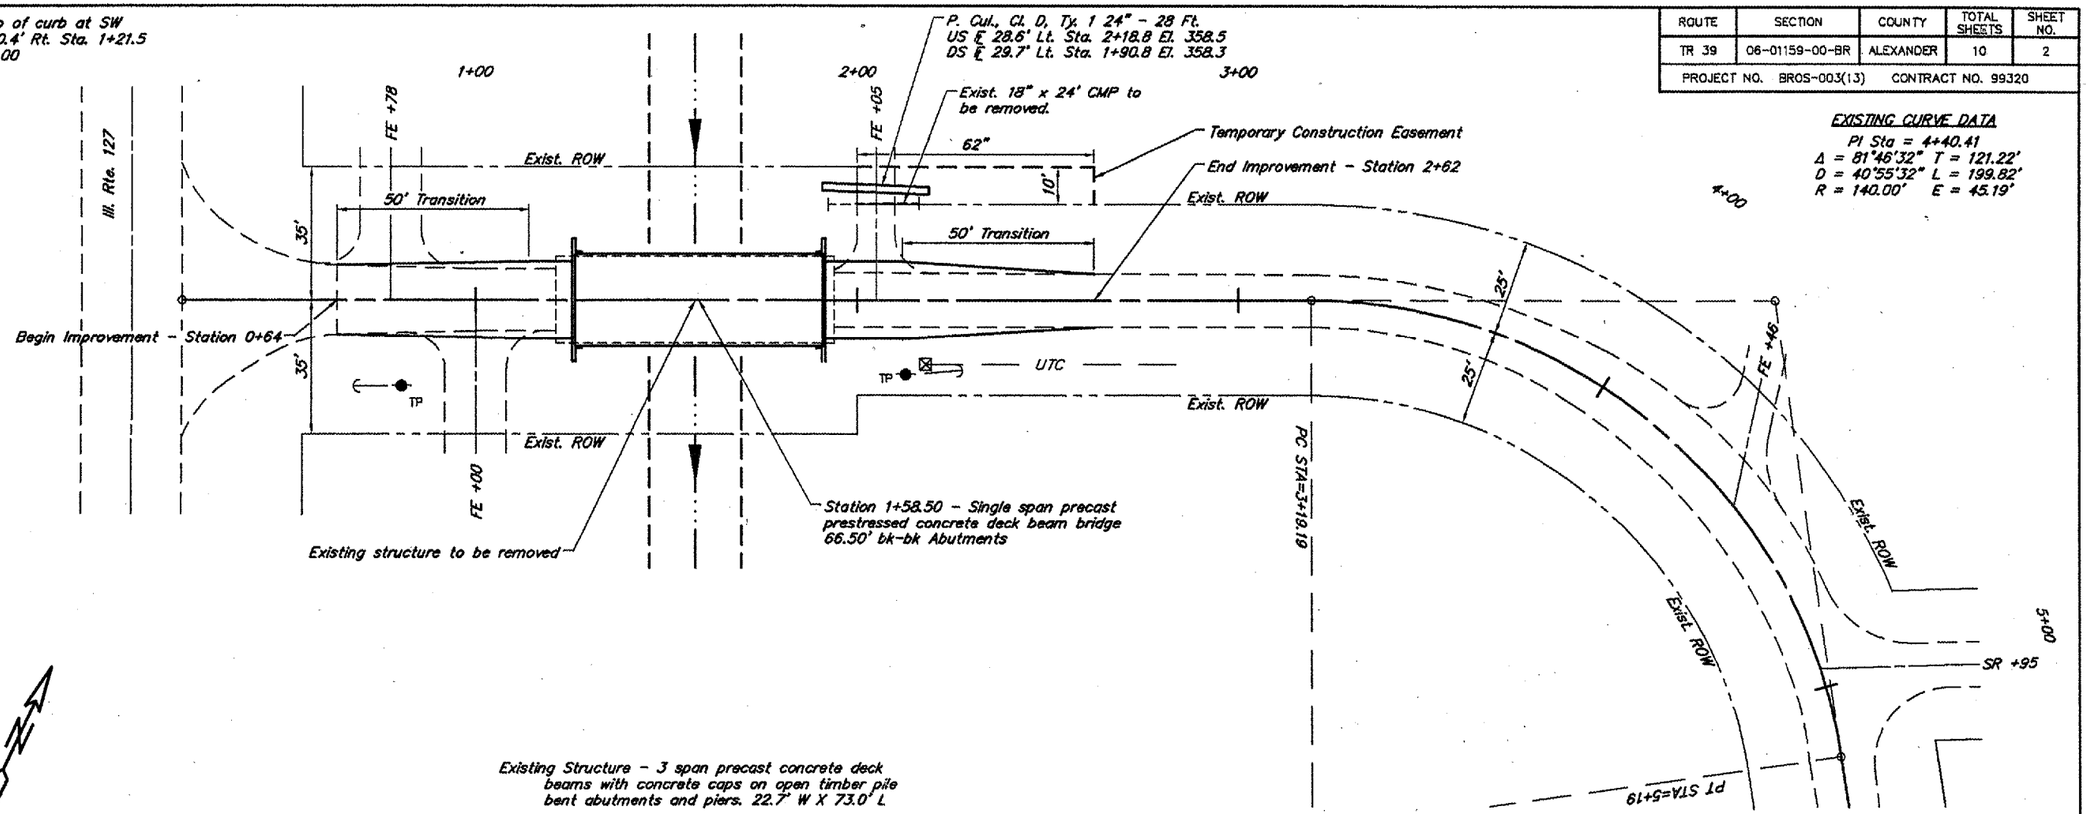

EXISTING CURVE DATA
PI Sta = 4+40.41
Δ = 81°46'32" T = 121.22'
D = 40°55'32" L = 199.82'
R = 140.00' E = 45.19'

SCALES:
1" = 40' HOR
1" = 10' VER

Existing Structure – 3 span precast concrete deck beams with concrete caps on open timber pile bent abutments and piers. 22.7' W X 73.0' L

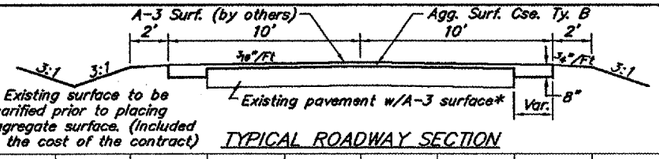

* Existing surface to be scarified prior to placing aggregate surface. (Included in the cost of the contract)

TYPICAL ROADWAY SECTION

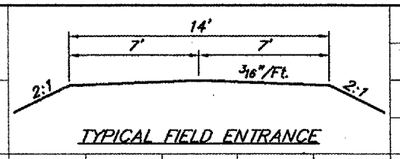

TYPICAL FIELD ENTRANCE

Earth Excavation	3 CY	Channel Excavation	23 CY	Earth Excavation	5 CY
Structure Excav.	6 CY	Excavation for Riprap (See Special Provisions)	94 CY	Structure Excav.	12 CY
Embankment	57 CY			Embankment	90 CY

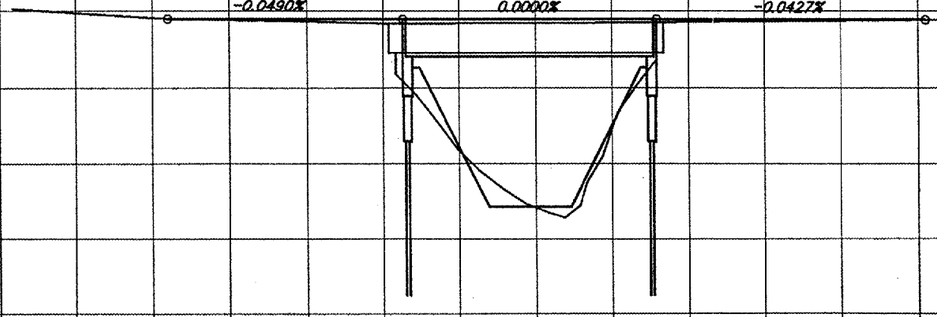

370 365 360 355 350 345

364.85 364.54 364.41 364.47 364.32 364.46 364.20 364.45 364.21 364.45 364.23 364.45 364.25 364.45 364.29 364.45 364.33 364.44 364.37 364.43 364.41 364.42 364.45 364.49 364.50 364.52 364.32 364.06 363.81 363.61 363.40 363.35 363.36

0+00 0+40 0+80 1+20 1+60 2+00 2+40 2+80 3+20 3+60 4+00 4+40 4+80