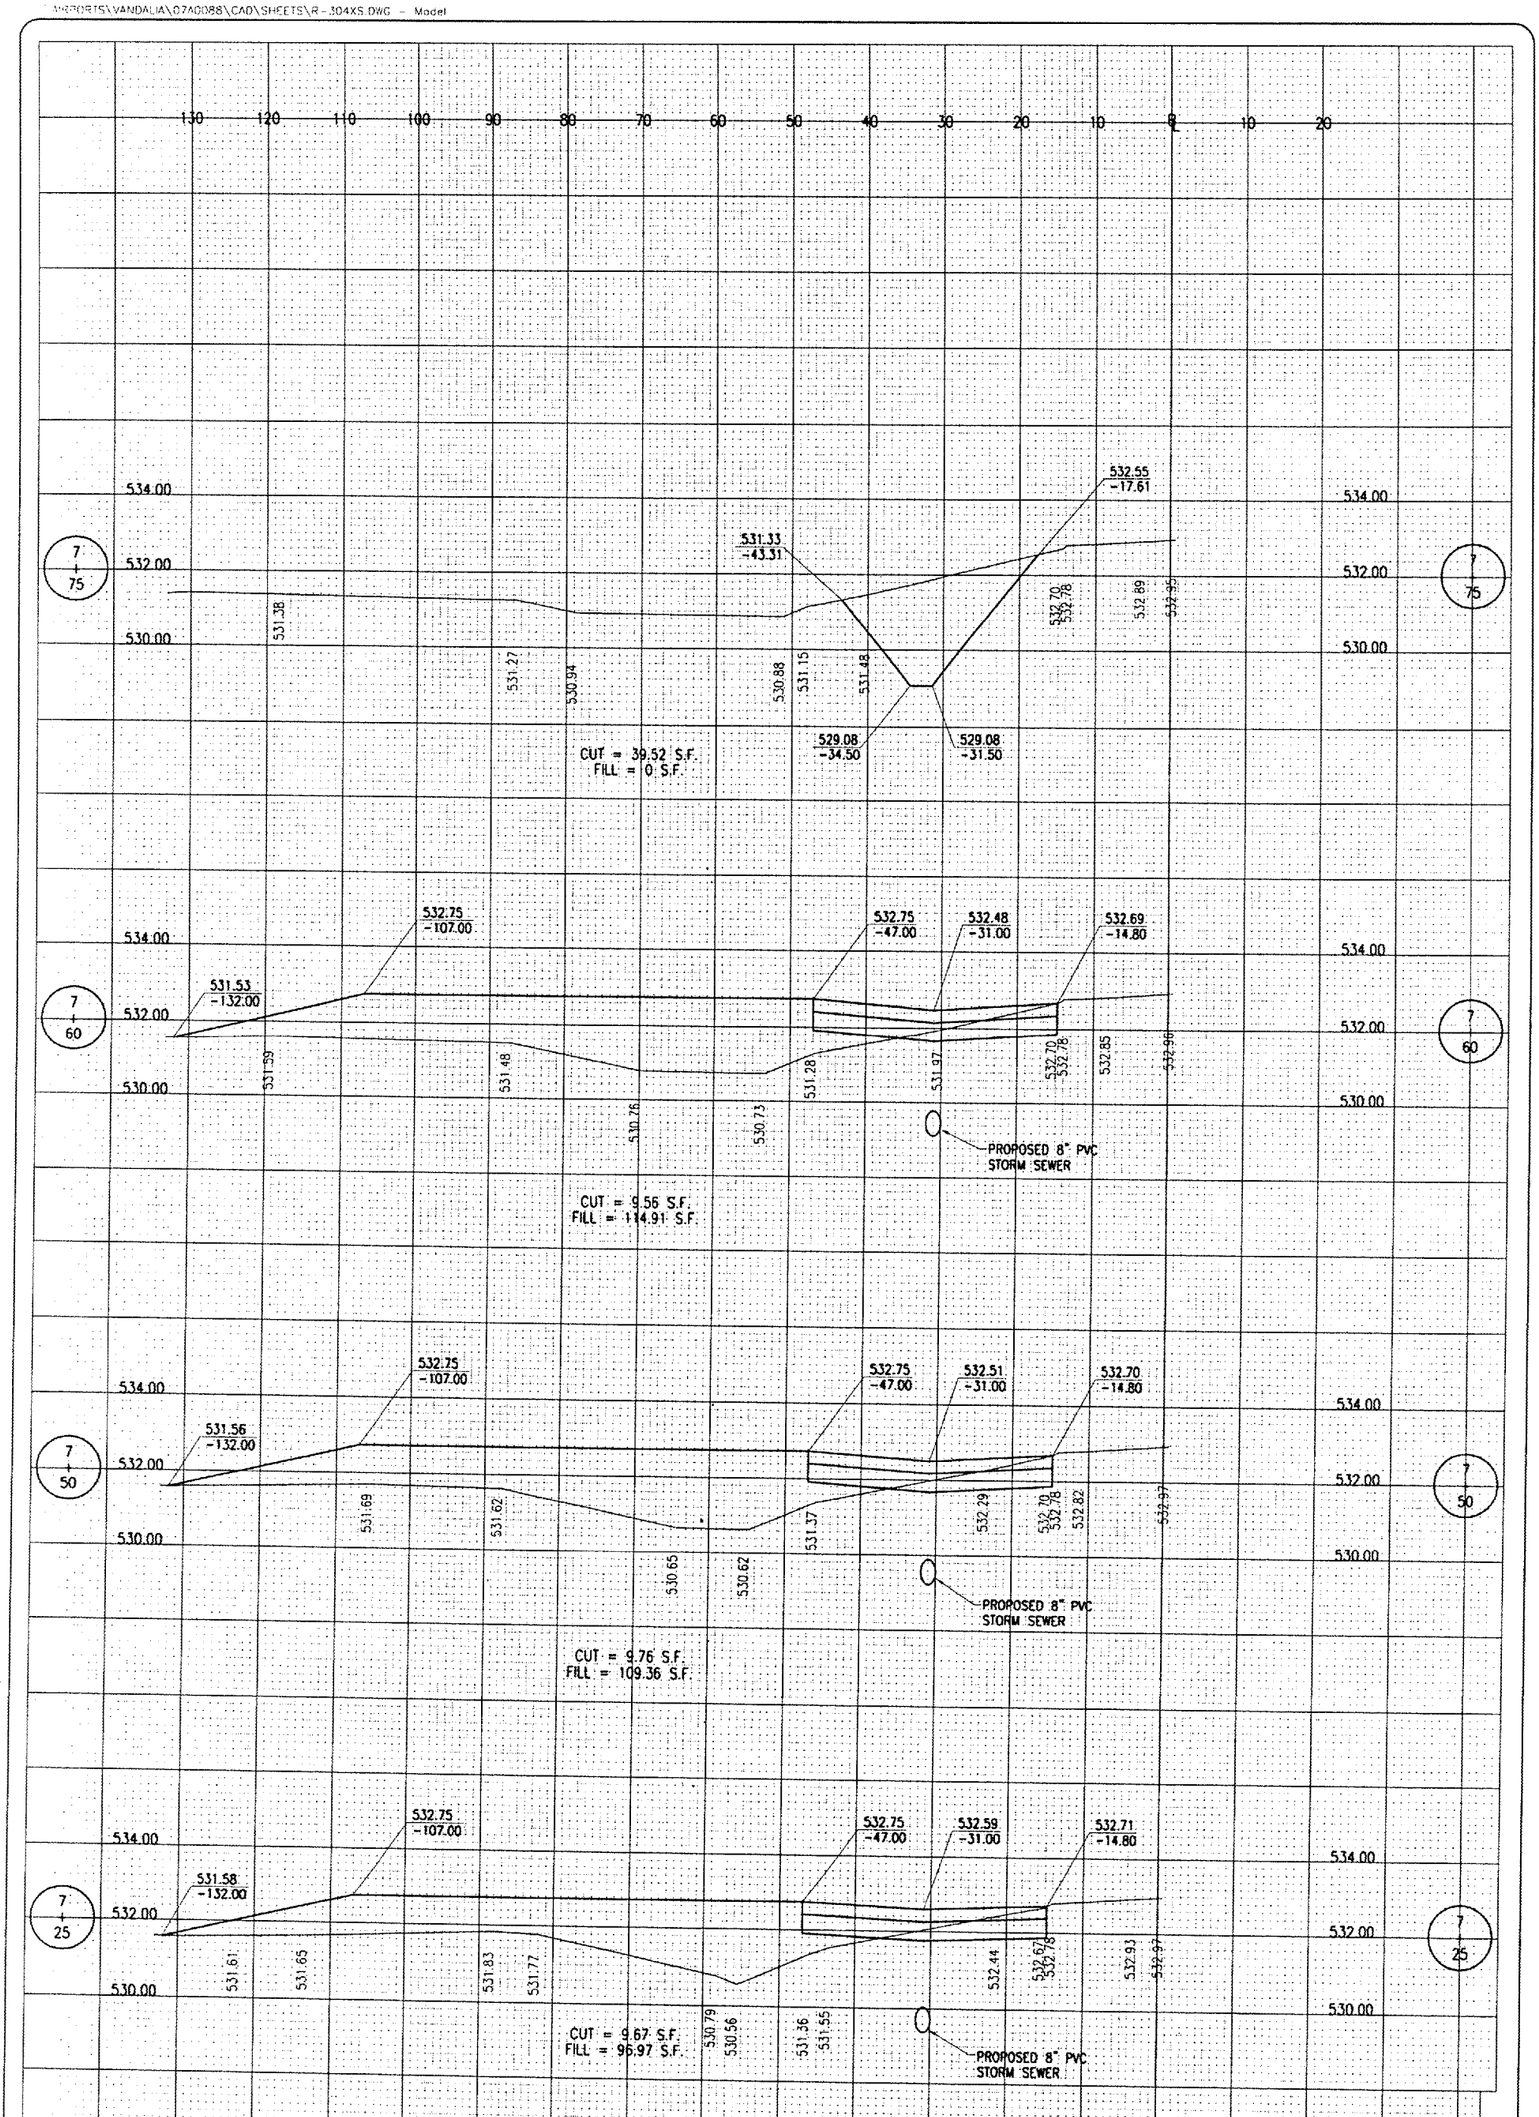

VA018

12

CONSTRUCT HANGAR ACCESS TAXIWAY

PROPOSED CROSS-SECTIONS FOR HANGAR ACCESS TAXIWAY STA. 7+25 TO STA. 7+75

HANSON

Hanson Professional Services Inc.
1525 South Sixth Street
Springfield, Illinois 62703-2886
Offices Nationwide

HPS Project No.	07A0088D.0800
Filename	R-304XS.DWG
Scale	H. 1"= 10' V. 1"= 2'
Date	01/02/08

LAYOUT	BAK	01/02/08
DRAWN	BAK	01/02/08
REVIEWED	CAH	01/11/08

VANDALIA MUNICIPAL AIRPORT
VANDALIA, ILLINOIS

IL. PROJ.: VLA-3724 A.I.P. PROJ.: 3-17-0102-B10

DATE	REVISION	BY