MAR 12, 2008 9:21 AM HAGLCOOL382
...\AIRPORTS\VANDALIA\07A0088\CAD\SHEETS\R-305XS.DWG - Model

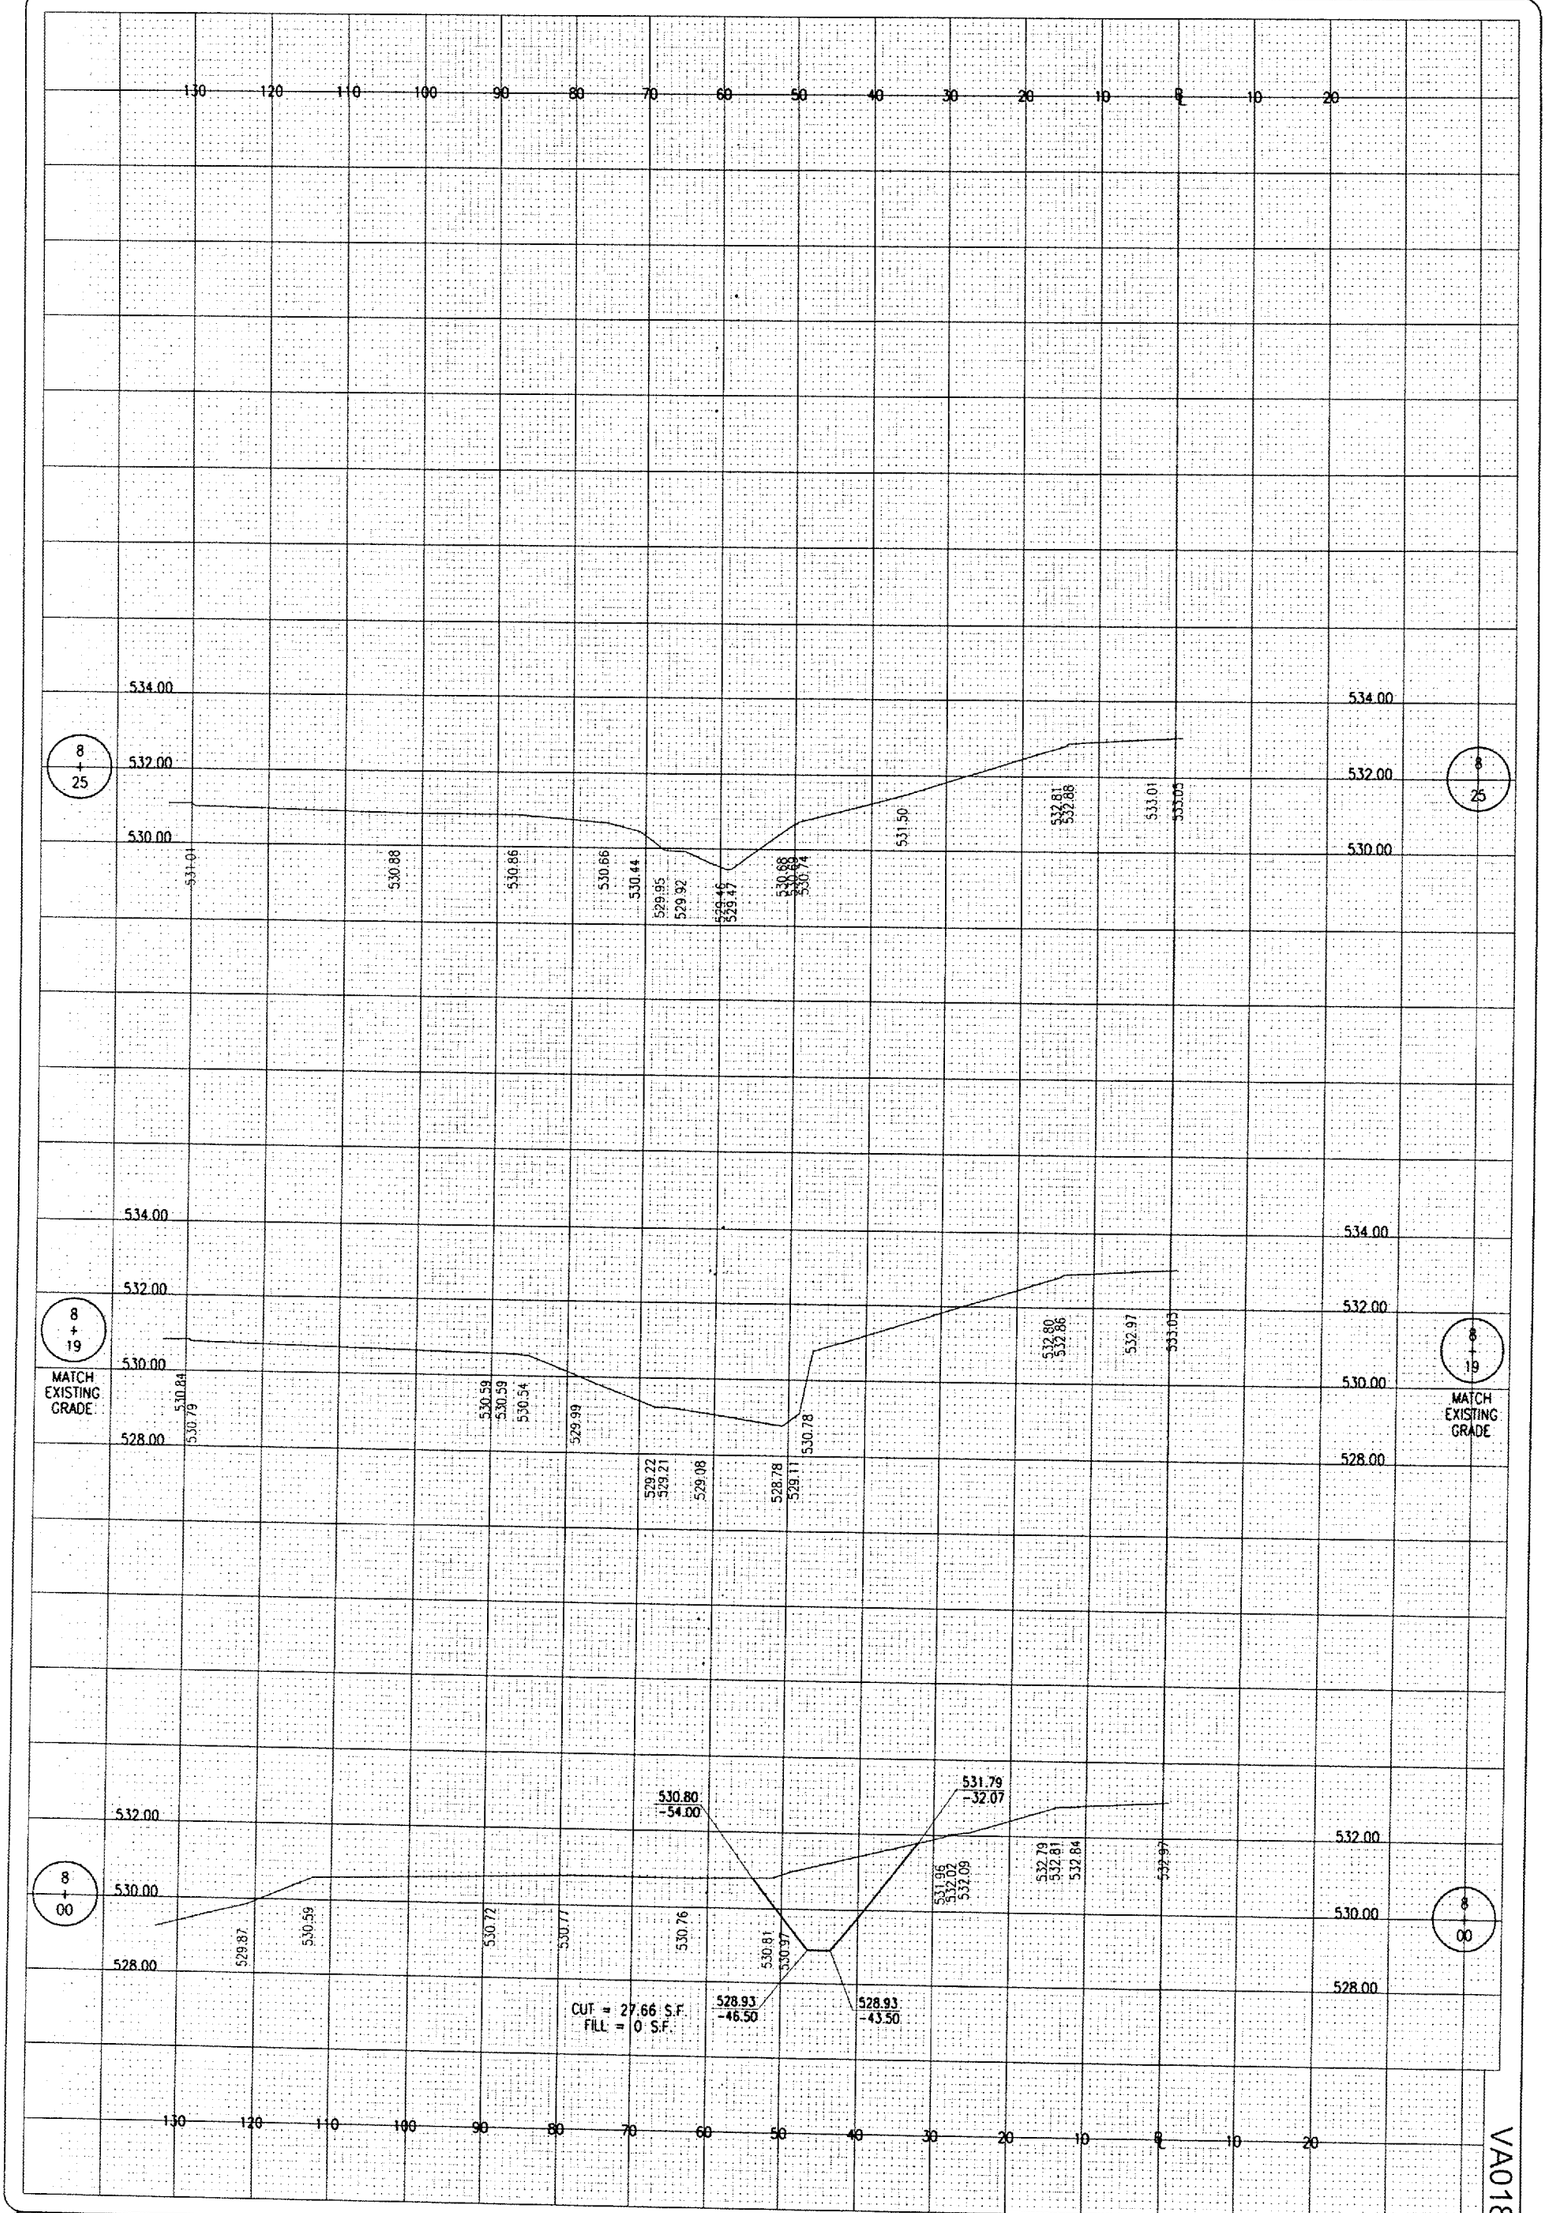

VA018

13

CONSTRUCT HANGAR ACCESS TAXIWAY

PROPOSED CROSS-SECTIONS FOR HANGAR ACCESS TAXIWAY STA. 8+00 TO STA. 8+25

HANSON

Hanson Professional Services Inc.
1525 South Sixth Street
Springfield, Illinois 62703-2886
Offices Nationwide

HEI Project No. 07A0088D 0800
Filename R-305XS.DWG
Scale H. 1"= 10' V. 1"= 2'
Date 01/02/08

LAYOUT	BAK	01/02/08
DRAWN	BAK	01/02/08
REVIEWED	CAH	01/11/08

VANDALIA MUNICIPAL AIRPORT
VANDALIA, ILLINOIS

IL. PROJ.: VLA-3724 A.I.P. PROJ.: 3-17-0102-B10

DATE	REVISION	BY