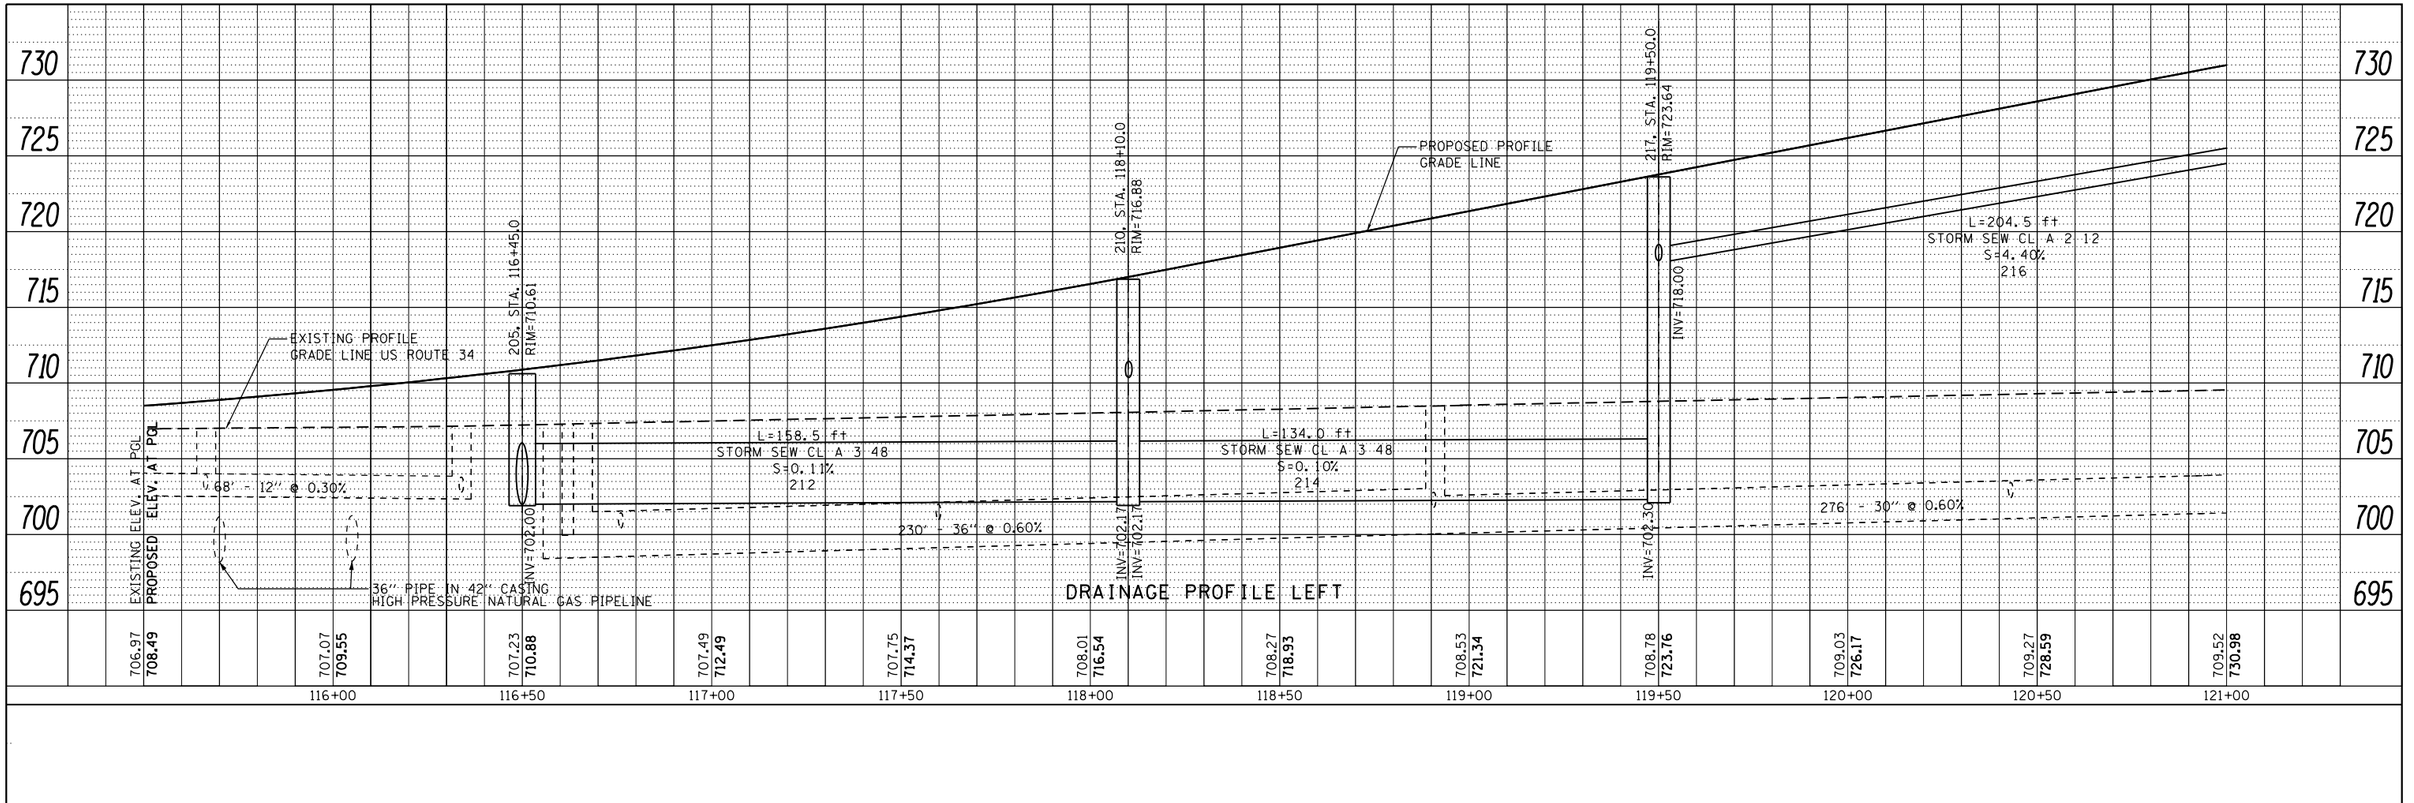

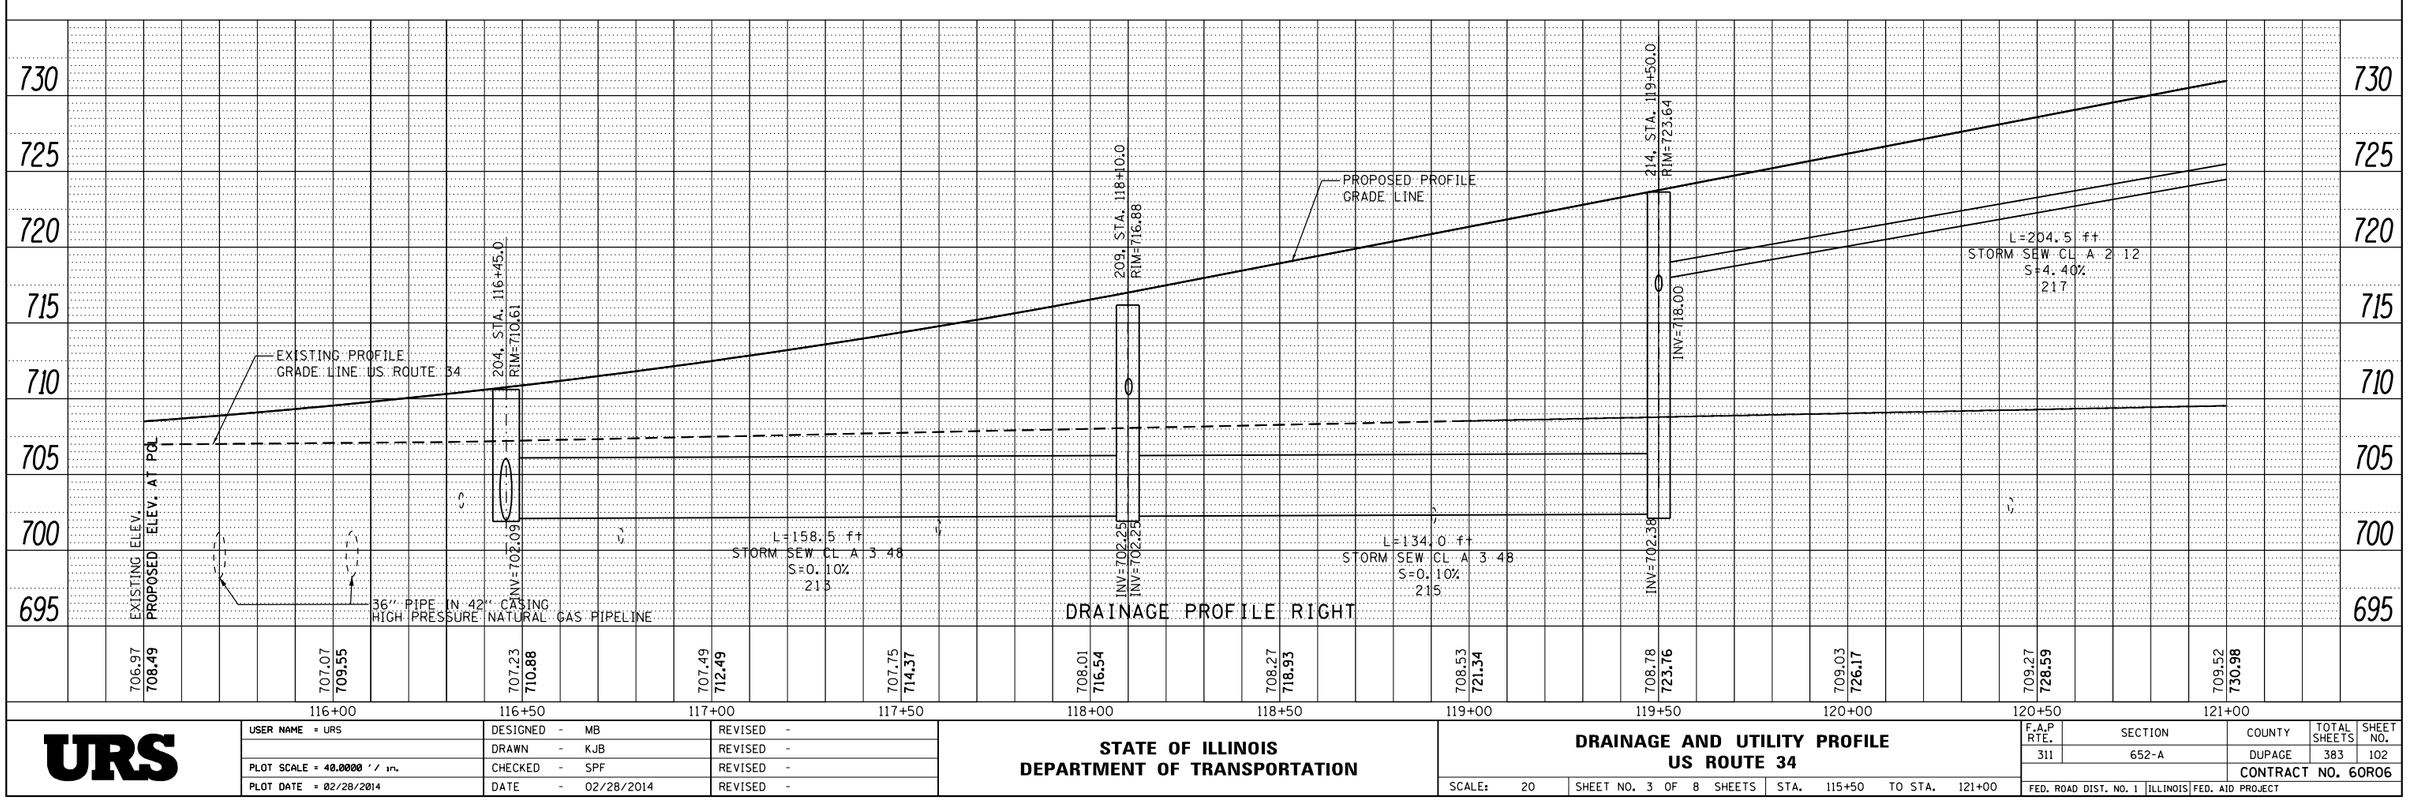

PLAN
SURVEYED
PLOTTED
ALIGNMENT CHECKED
RT. OF WAY CHECKED
CADD FILE NAME
NOTE BOOK
NO.
BY
DATE

PROFILE
SURVEYED
PLOTTED
GRADES CHECKED
B.M. NOTED
STRUCTURE NOTATNS CHKD
NOTE BOOK
NO.
BY
DATE

FILE NAME = G:\IDOT_25368367.US 34 at CN Prj\Drawings\Roadway\Drainage\Utility\DU60R06-SHT-Profile_02.dgn

URS

USER NAME = URS	DESIGNED - MB	REVISED -	
	DRAWN - KJB	REVISED -	
PLOT SCALE = 40.0000 ' / in.	CHECKED - SPF	REVISED -	
PLOT DATE = 02/28/2014	DATE - 02/28/2014	REVISED -	

STATE OF ILLINOIS
DEPARTMENT OF TRANSPORTATION

DRAINAGE AND UTILITY PROFILE
US ROUTE 34

SCALE: 20 | SHEET NO. 3 OF 8 SHEETS | STA. 115+50 TO STA. 121+00

F.A.P RTE.	SECTION	COUNTY	TOTAL SHEETS	SHEET NO.
311	652-A	DUPAGE	383	102
		CONTRACT NO. 60R06		
FED. ROAD DIST. NO. 1	ILLINOIS	FED. AID PROJECT		