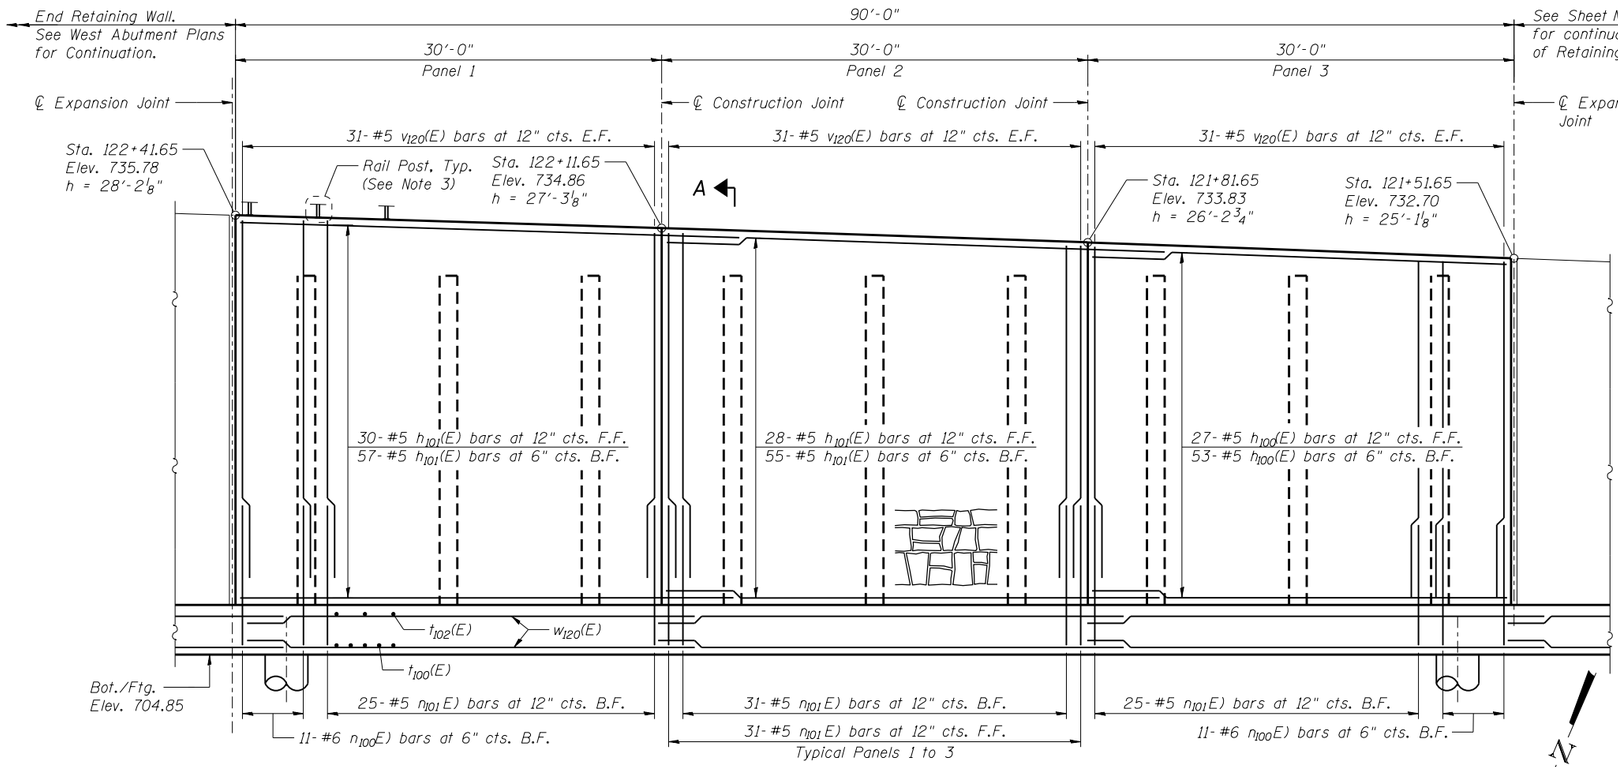

MINIMUM BAR LAP

#5 Bar = 2'-7" (Vertical)
#5 Bar = 2'-11" (Horizontal)
#6 Bar = 3'-1"
#7 Bar = 5'-2"

NOTES

1. F.F. - Denotes Front Face
   B.F. - Denotes Back Face
   E.F. - Denotes Each Face
2. See Sheet NW-10 for Bill of Material, Bar Bending Diagrams, Cutting Diagrams Expansion Joint Details, Construction Joint Details and Sections B-B & C-C.
3. See General Plan and Elevation Sheet for Location and Spacing of Rail Posts.
4. See General Notes Sheet for Wall Drainage Details.

URS

USER NAME =	DESIGNED - KMP	REVISED
	CHECKED - AMK	REVISED
PLOT SCALE =	DRAWN - BAR	REVISED
PLOT DATE = 02/28/2014	CHECKED - NPP	REVISED

STATE OF ILLINOIS
DEPARTMENT OF TRANSPORTATION

DETAIL PLAN AND ELEVATION 1
STRUCTURE NO. 022-W068
SHEET NO. NW-4 OF NW-16 SHEETS

F.A.P. RTE.	SECTION	COUNTY	TOTAL SHEETS	SHEET NO.
311	652-A	DuPAGE	383	220
		CONTRACT NO. 60R06		
	ILLINOIS	FED. AID PROJECT		