LOCATIONS OF UTLITIES ARE APPROXIMATE AND SUBJECT TO FIELD VERIFICATION.

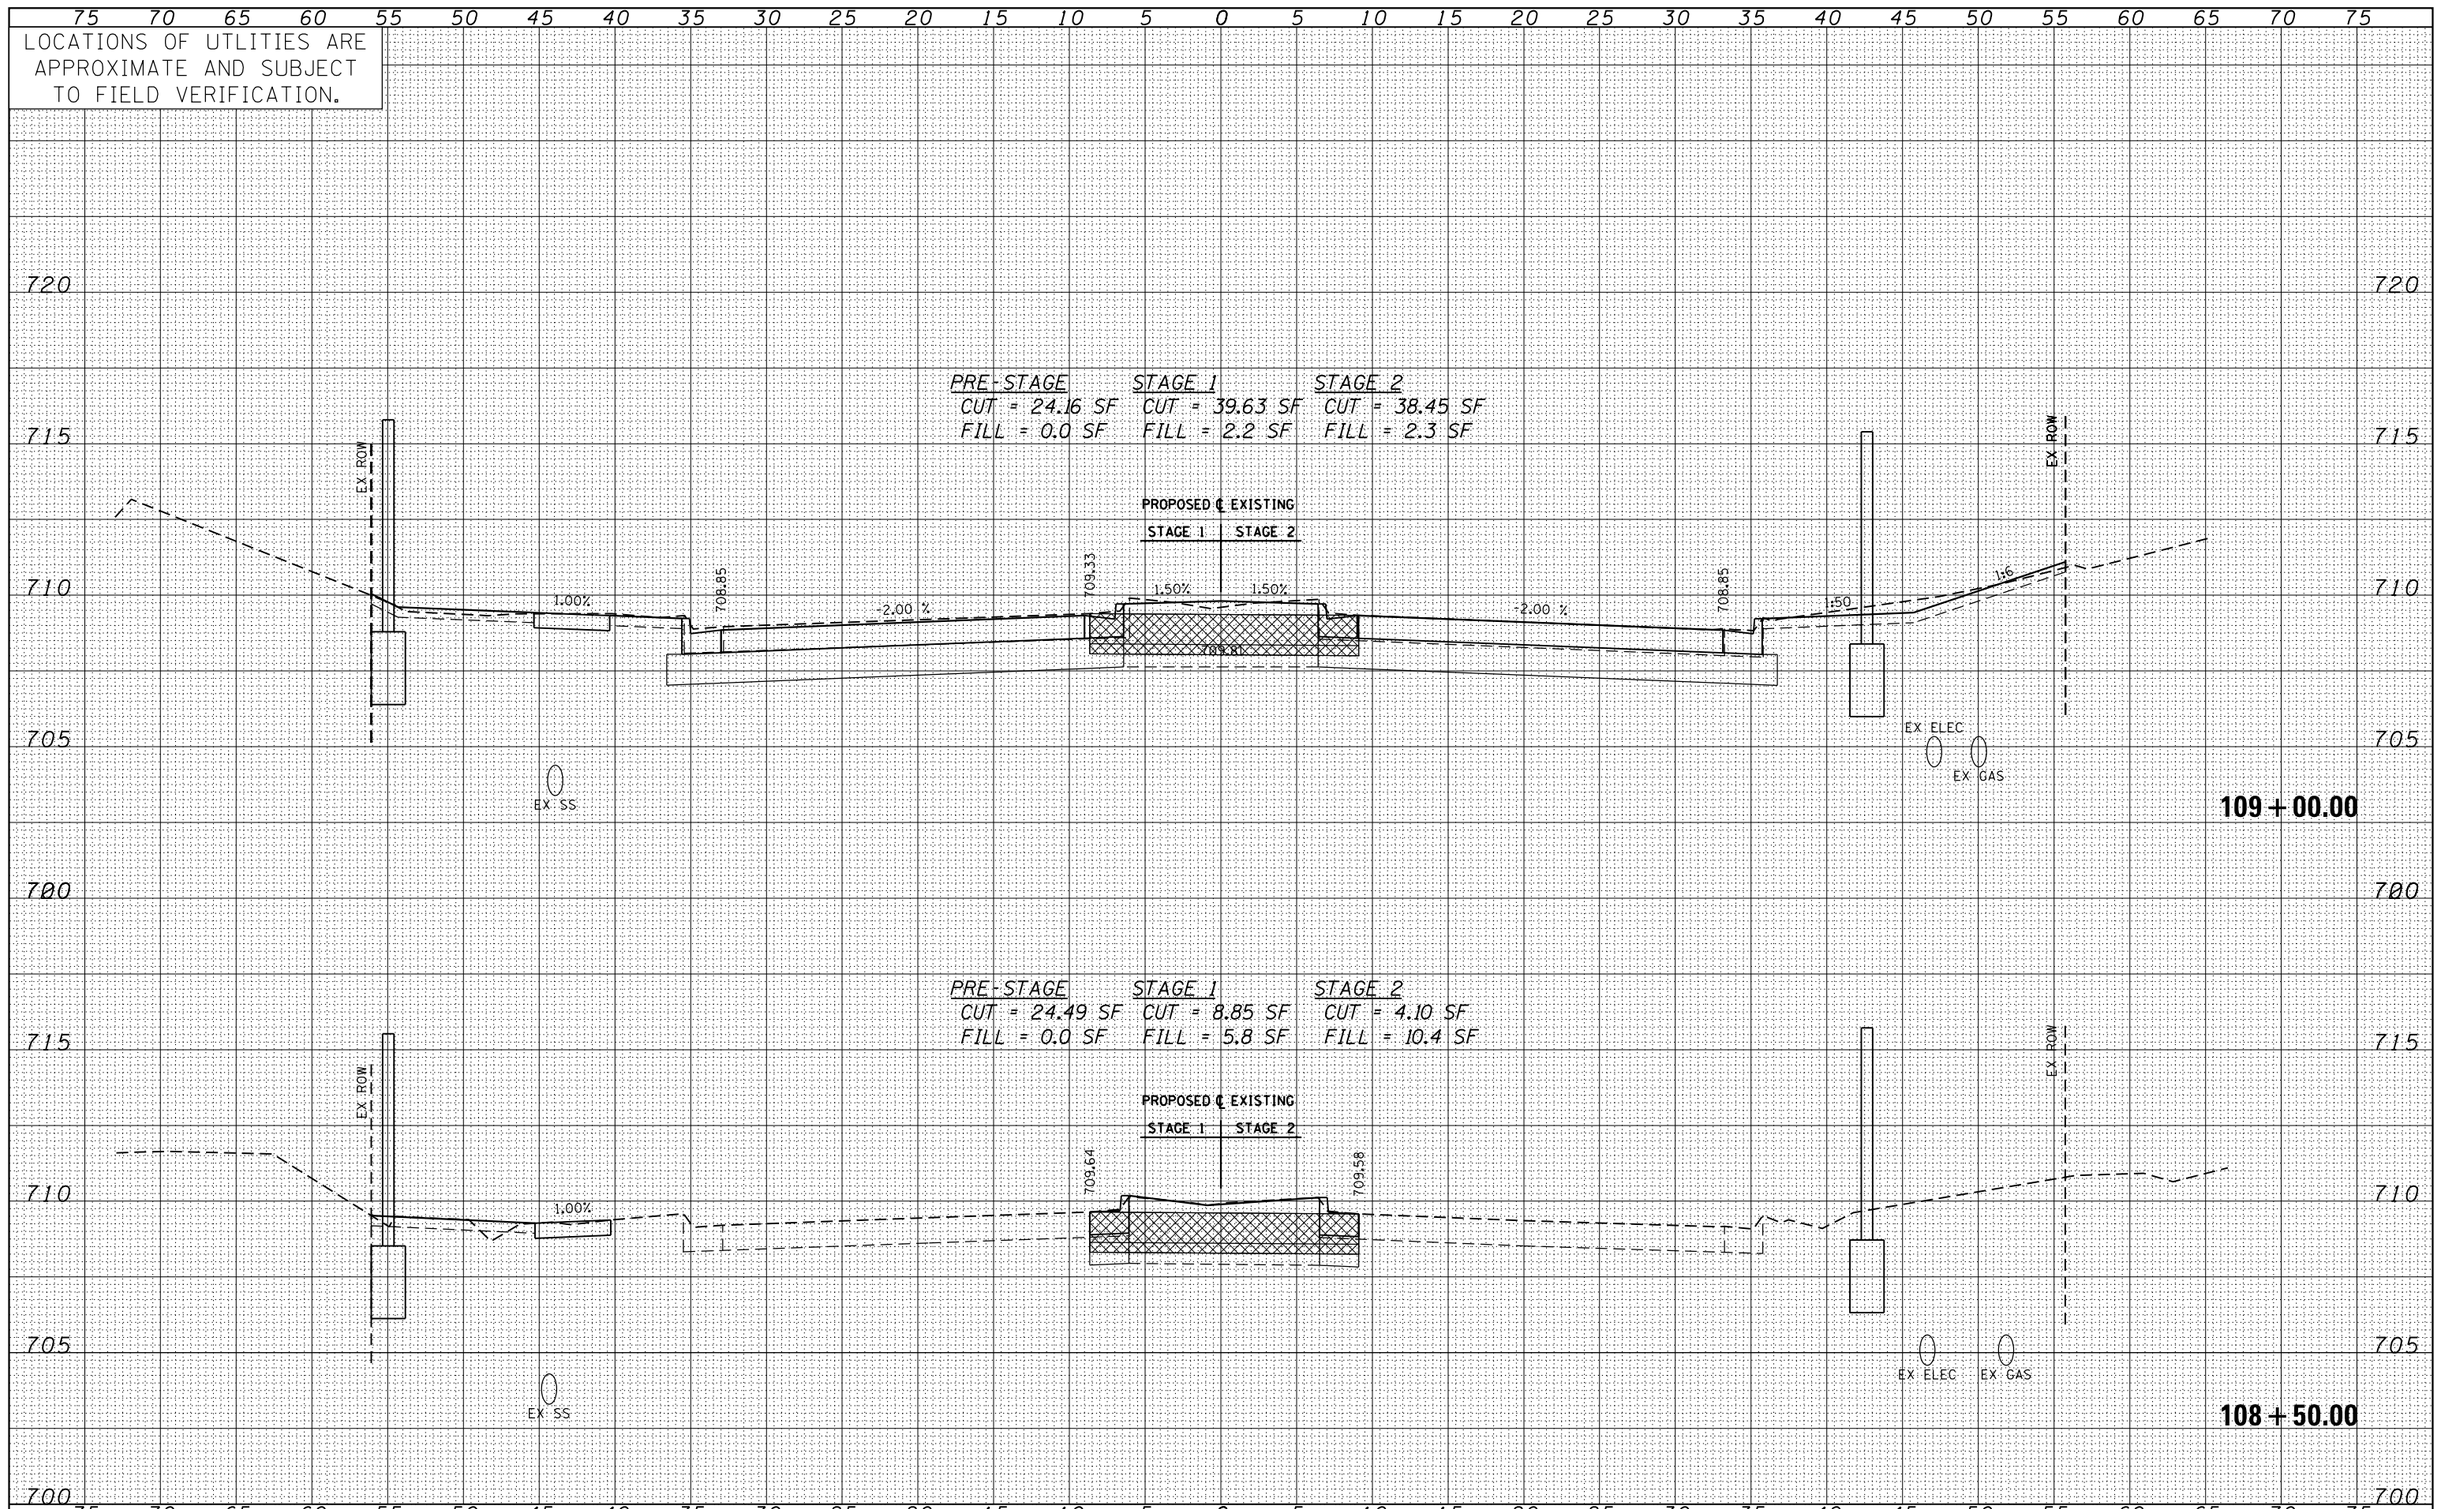

FINAL SURVEY	NOTE BOOK	NO.
SURVEYED		
PLOTTED		
TEMPLATE		
AREAS		
AREAS CHECKED		

BY	DATE

ORIGINAL SURVEY	NOTE BOOK	NO.
SURVEYED		
PLOTTED		
TEMPLATE		
AREAS		
AREAS CHECKED		

BY	DATE

FILE NAME =	USER NAME = michal.bartusiewicz	DESIGNED - MB	REVISED -
G:\IDOT_25368367_US 34 at CN Ph2\Drawings\XS\D160R06-sht-xsc.dgn		DRAWN - KJB	REVISED -
	PLOT SCALE = 10.0000 ' / in.	CHECKED - SPF	REVISED -
	PLOT DATE = 02/28/2014	DATE - 02/28/2014	REVISED -

STATE OF ILLINOIS
DEPARTMENT OF TRANSPORTATION

CROSS SECTIONS
US ROUTE 34

SCALE: | SHEET NO. 9 OF 46 SHEETS | STA. 108+50.00 TO STA. 109+00.00

F.A.P. RTE.	SECTION	COUNTY	TOTAL SHEETS	SHEET NO.
311	652-A	DUPAGE	383	335
		CONTRACT NO. 60R06		
		ILLINOIS FED. AID PROJECT		