LOCATIONS OF UTLITIES ARE APPROXIMATE AND SUBJECT TO FIELD VERIFICATION.

PRE-STAGE	STAGE 1	STAGE 2
CUT = 68.10 SF	CUT = 6.35 SF	CUT = 2.76 SF
FILL = 0.1 SF	FILL = 556.9 SF	FILL = 738.4 SF

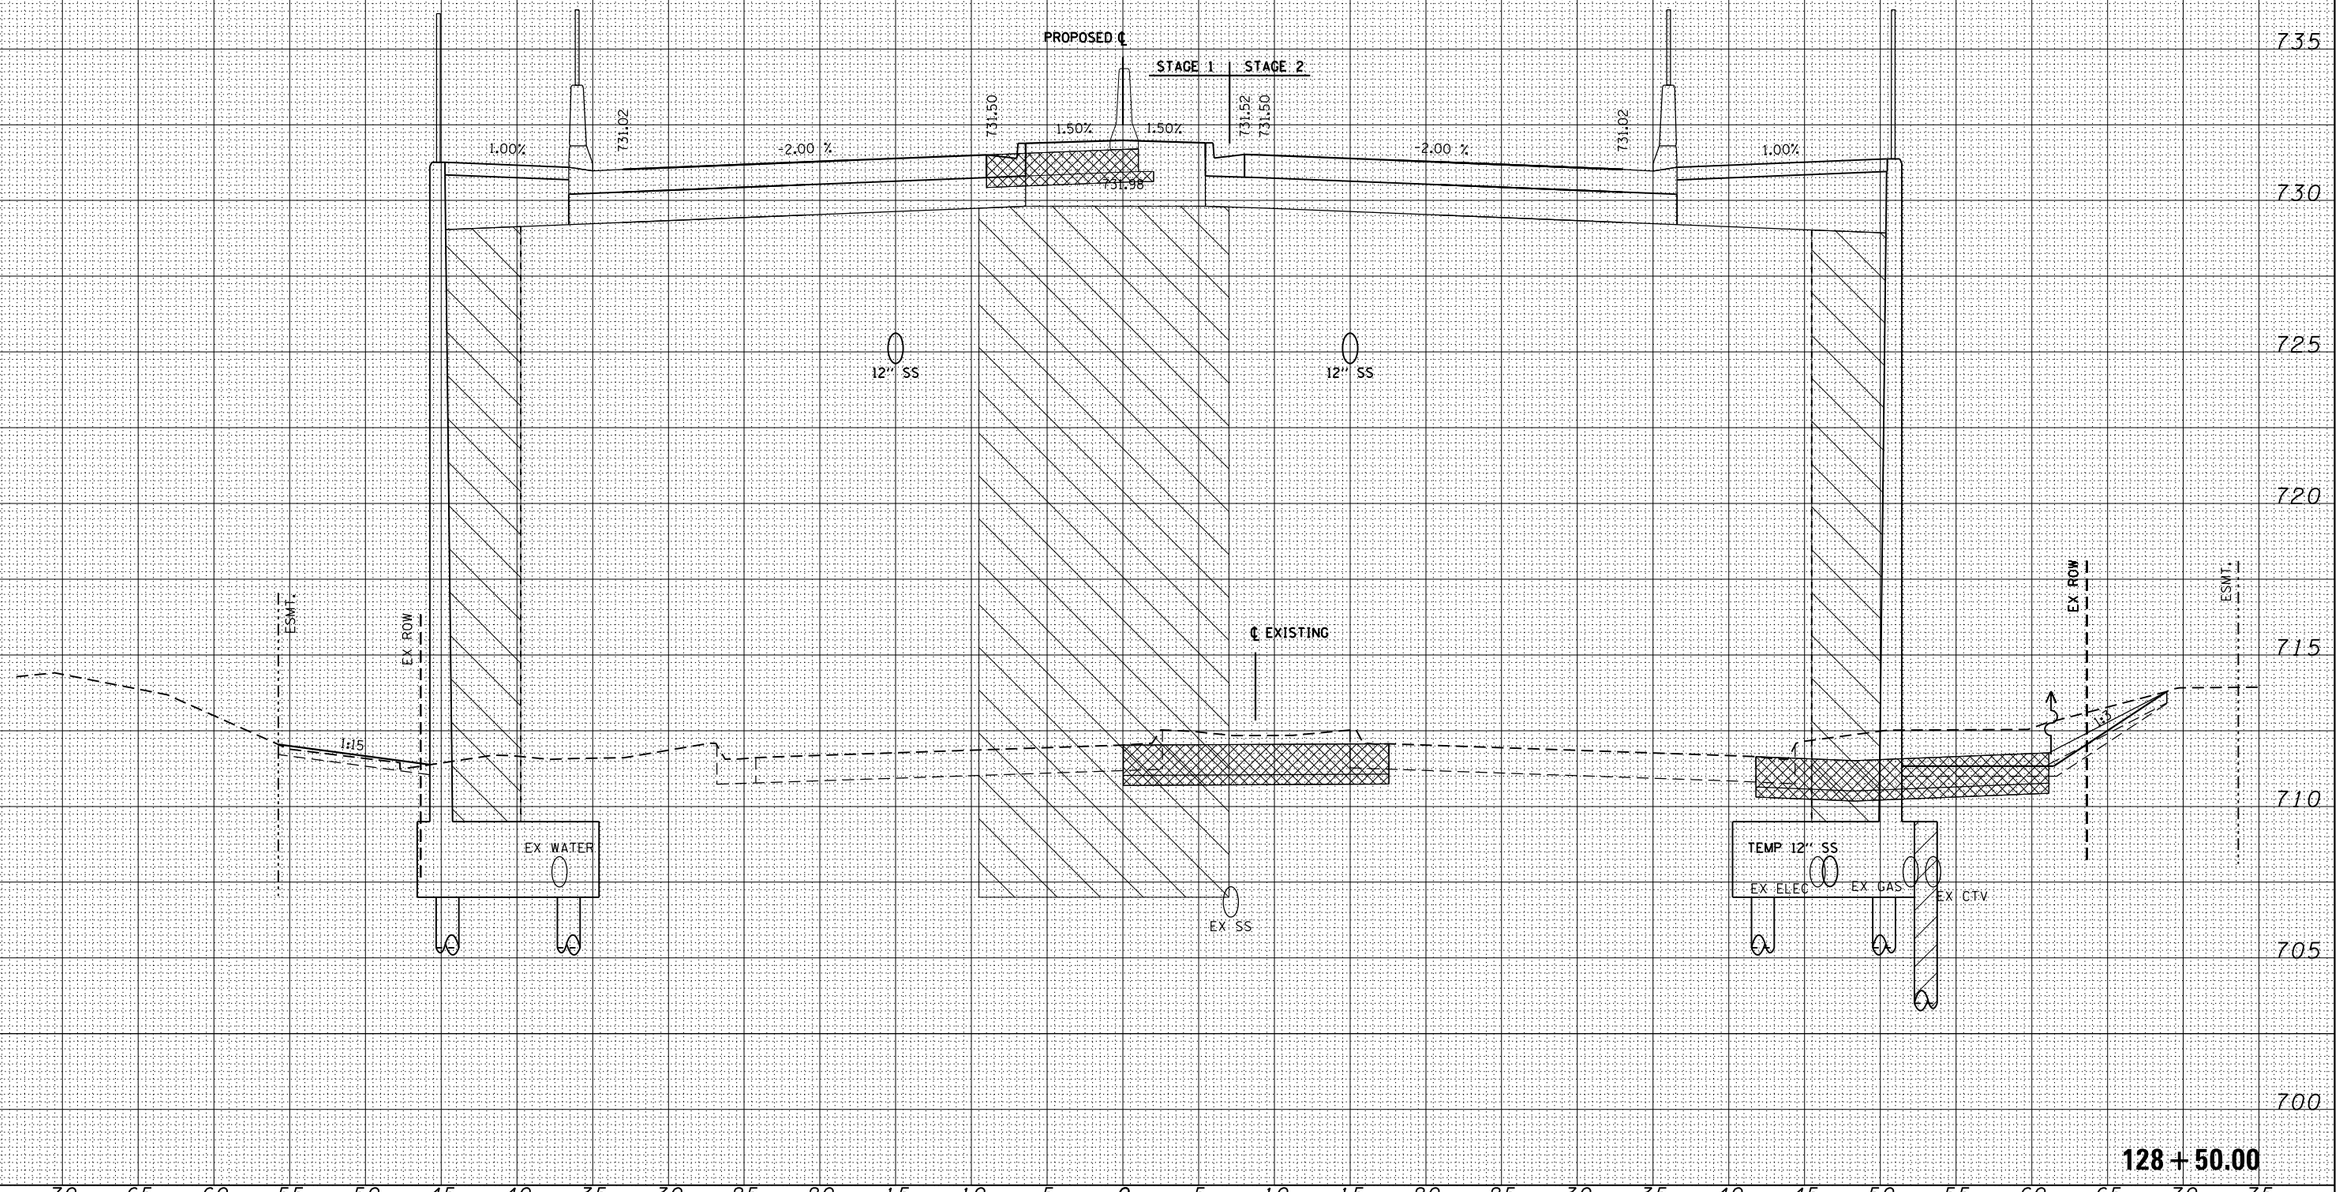

128 + 50.00

ORIGINAL SURVEY	BY	DATE
NOTE BOOK		
NO.		

SURVEYED
PLOTTED
TEMPLATE
AREAS
AREAS CHECKED

FINAL SURVEY	BY	DATE
NOTE BOOK		
NO.		

SURVEYED
PLOTTED
TEMPLATE
AREAS
AREAS CHECKED

FILE NAME = G:\IDOT_25368367_US 34 at CN Ph2\Drawings\XS\D160R06-sht-xsc.dgn	USER NAME = michal_bartusiewicz	DESIGNED - MB	REVISED -
		DRAWN - KJB	REVISED -
	PLOT SCALE = 10.0000 ' / in.	CHECKED - SPF	REVISED -
	PLOT DATE = 02/28/2014	DATE - 02/28/2014	REVISED -

STATE OF ILLINOIS
DEPARTMENT OF TRANSPORTATION

CROSS SECTIONS
US ROUTE 34

SCALE: | SHEET NO. 32 OF 46 SHEETS | STA. 128+50.00 TO STA. 128+50.00

F.A.P. RTE.	SECTION	COUNTY	TOTAL SHEETS	SHEET NO.
311	652-A	DUPAGE	383	358
		CONTRACT NO. 60R06		
	ILLINOIS FED. AID PROJECT			