LOCATIONS OF UTLITIES ARE APPROXIMATE AND SUBJECT TO FIELD VERIFICATION.

FINAL SURVEY	NOTE BOOK	NO.
SURVEYED	BY	DATE
PLOTTED		
TEMPLATE		
AREAS		
AREAS CHECKED		

ORIGINAL SURVEY	NOTE BOOK	NO.
SURVEYED	BY	DATE
PLOTTED		
TEMPLATE		
AREAS		
AREAS CHECKED		

75 70 65 60 55 50 45 40 35 30 25 20 15 10 5 0 5 10 15 20 25 30 35 40 45 50 55 60 65 70 75

720 715 710 705 700

PRE-STAGE *CUT = 7.75 SF* *FILL = 0.1 SF*
STAGE 1 *CUT = 51.72 SF* *FILL = 0.4 SF*
STAGE 2 *CUT = 41.21 SF* *FILL = 22.1 SF*

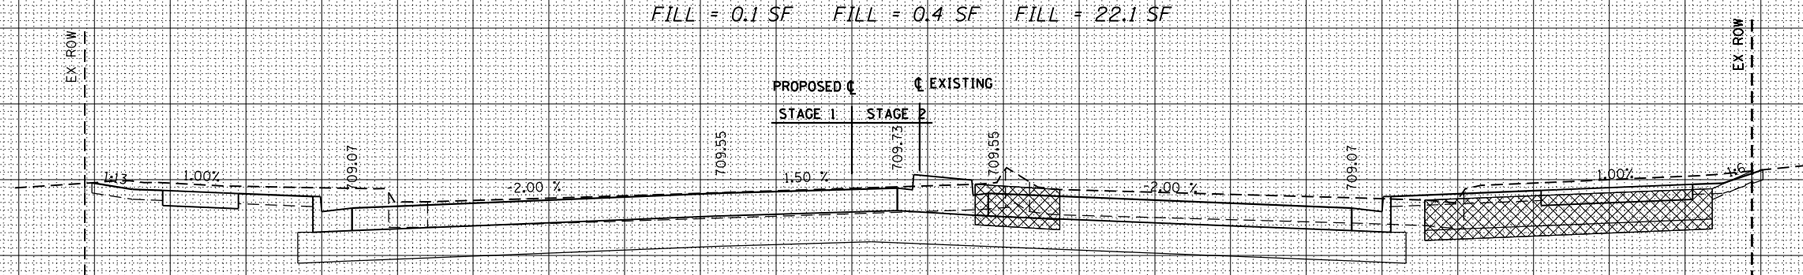

136 + 50.00

PRE-STAGE *CUT = 11.44 SF* *FILL = 0.5 SF*
STAGE 1 *CUT = 56.19 SF* *FILL = 0.1 SF*
STAGE 2 *CUT = 44.23 SF* *FILL = 22.9 SF*

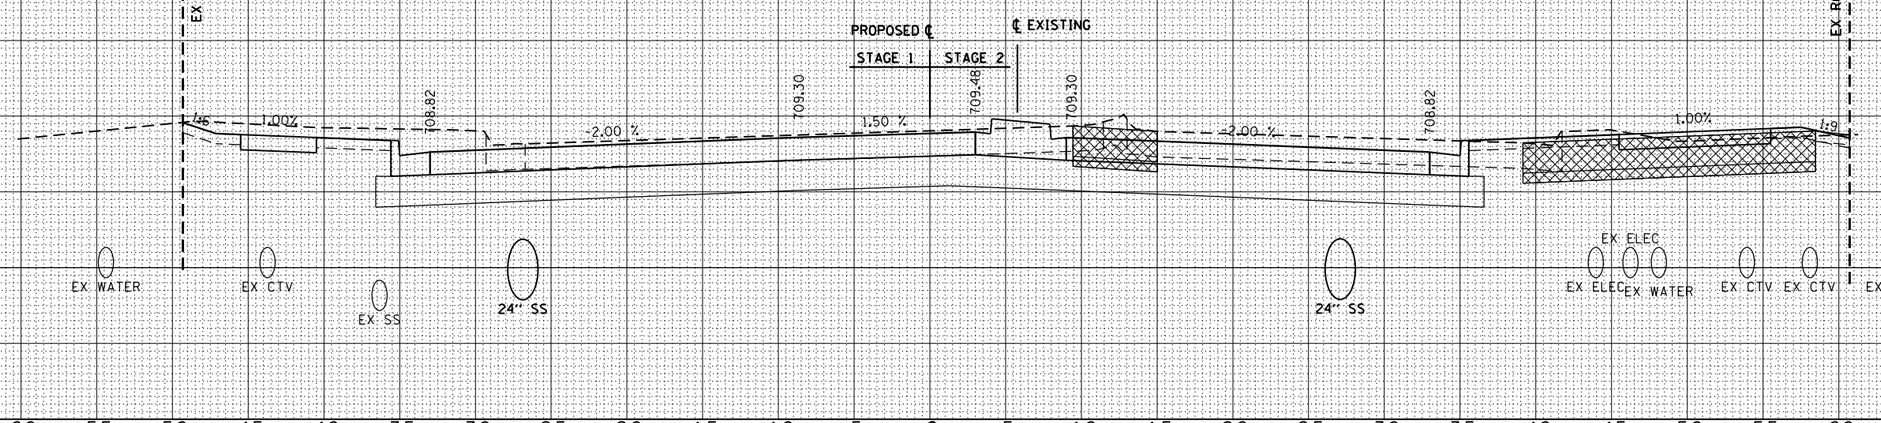

136 + 00.00

FILE NAME = Q:\IDOT_25368367_US 34 at CN Ph2\Drawings\XS\D160R06-sht-xsc.dgn	USER NAME = michal.bartusiewicz	DESIGNED - MB	REVISED -
		DRAWN - KJB	REVISED -
	PLOT SCALE = 10.0000 ' / in.	CHECKED - SPF	REVISED -
	PLOT DATE = 02/28/2014	DATE - 02/28/2014	REVISED -

STATE OF ILLINOIS
DEPARTMENT OF TRANSPORTATION

CROSS SECTIONS
US ROUTE 34

SCALE: | SHEET NO. 41 OF 46 SHEETS | STA. 136+00.00 TO STA. 136+50.00

F.A.P. RTE.	SECTION	COUNTY	TOTAL SHEETS	SHEET NO.
311	652-A	DUPAGE	383	367
		CONTRACT NO. 60R06		
		ILLINOIS FED. AID PROJECT		