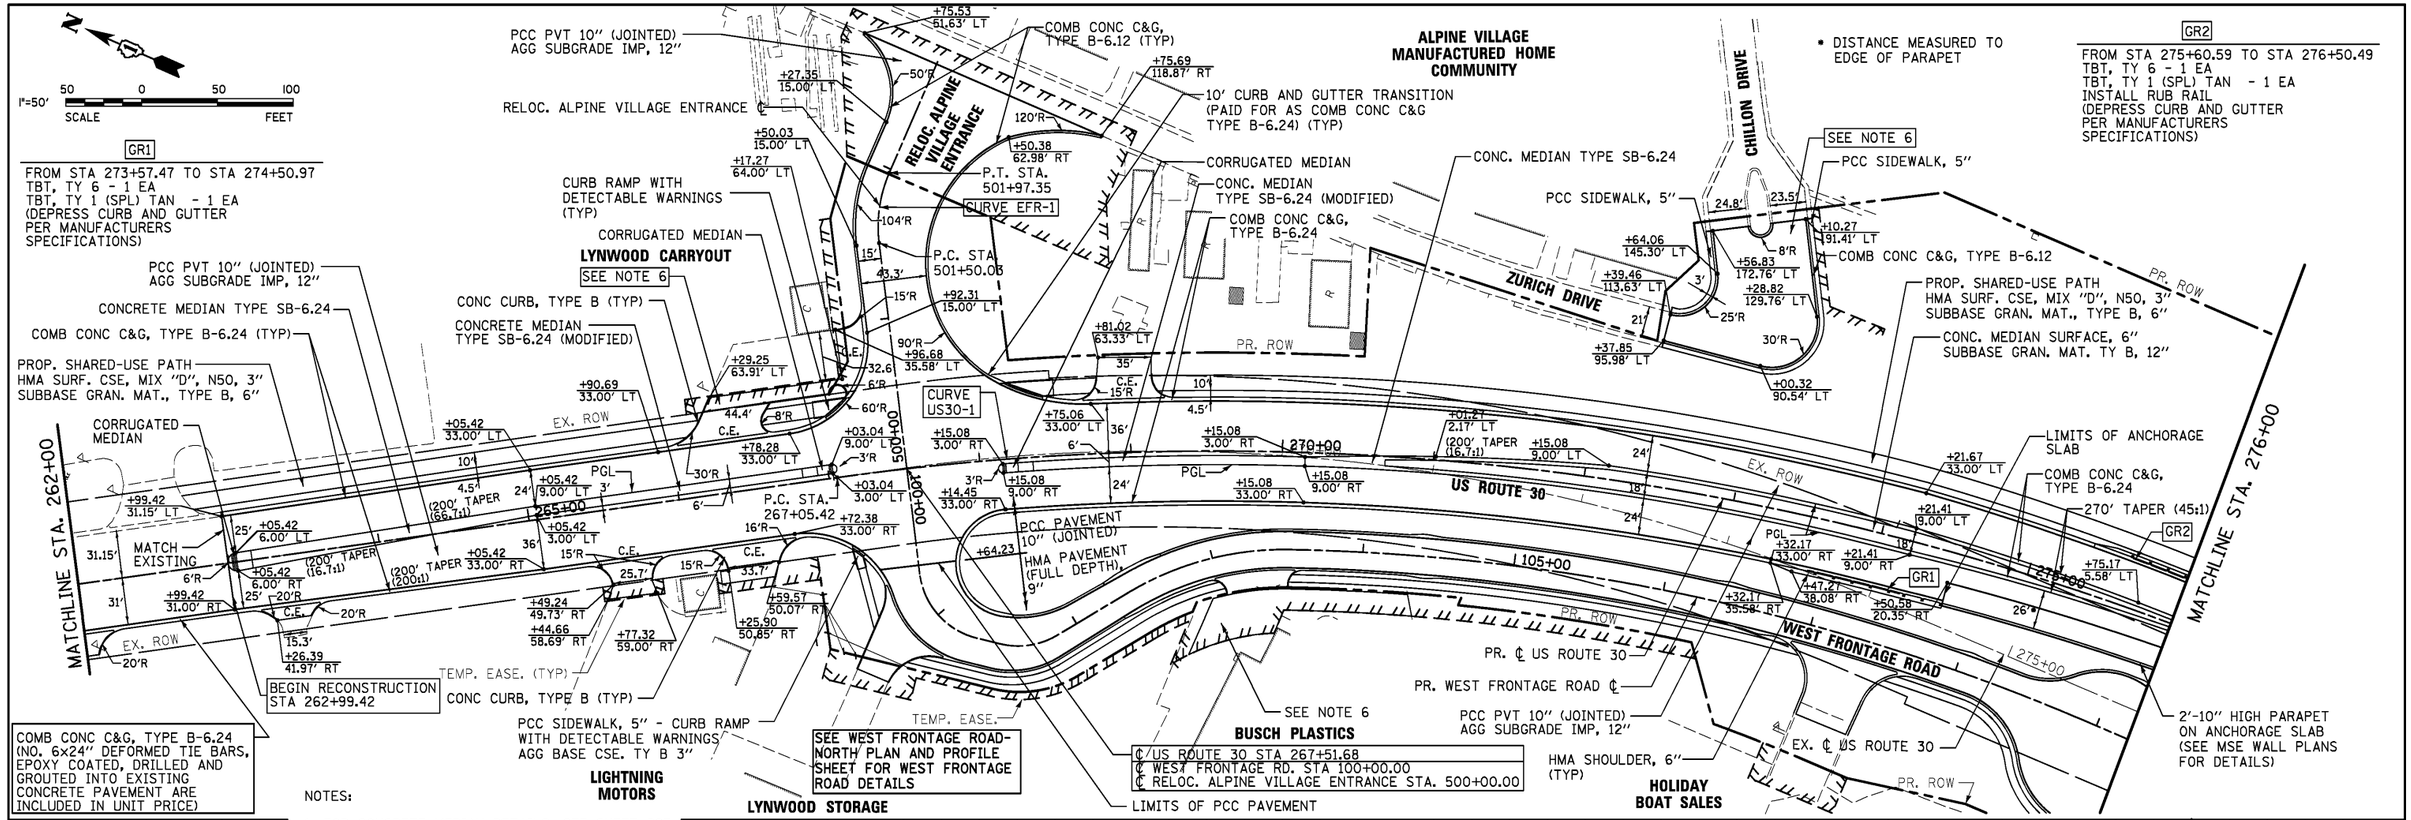

NOTES:

1. FOR CONCRETE MEDIAN DETAILS, SEE SHEET 297.
2. FOR HORIZONTAL ALIGNMENT CURVE DATA, SEE ALIGNMENT, TIES AND BENCHMARK SHEETS.
3. FOR ALL RIGHT OF WAY CALL OUTS, SEE PLAT OF HIGHWAY SHEETS.
4. UNLESS OTHERWISE NOTED, ALL COMMERCIAL DRIVEWAYS SHALL BE PAID FOR AS "PCC DRIVEWAY PAVEMENT, 8" AND ALL RESIDENTIAL DRIVEWAYS PAID FOR AS "PCC DRIVEWAY, 6"
5. SEE SIGN PLANS FOR SIGN POST SLEEVES TO BE PLACED IN CONCRETE MEDIAN.
6. TO BE PAID FOR AS "HMA SURFACE COURSE, MIX "D", N50, 2" AND "HMA BASE COURSE, 8"
7. CURB RAMPS AT SHARED USE PATH LOCATIONS TO BE PAID FOR AS "PCC SIDEWALK, 5" AND, AGGREGATE BASE COURSE, TYPE B, 3"
8. SEE MSE WALL PLANS FOR UNDERCUT LIMITS.

262+00	263+00	264+00	265+00	266+00	267+00	268+00	269+00	270+00	271+00	272+00	273+00	274+00	275+00	276+00
628.41	628.03	627.95 / 627.95	628.18 / 628.20	628.40 / 628.45	628.51 / 628.70	628.62 / 628.95	628.89 / 629.20	629.08 / 629.45	629.37 / 629.70	629.54 / 629.95	629.56 / 630.20	629.39 / 630.44	629.20 / 630.45	629.04 / 630.19	628.91 / 629.70	628.78 / 629.22	628.95 / 628.94	629.08 / 628.96	629.57 / 629.25	630.02 / 629.84	630.47 / 630.70	630.99 / 631.85	631.04 / 633.29	630.23 / 635.01	629.26 / 636.95	629.40 / 638.90	629.74 / 640.85	630.13 / 642.80

V3 Companies
7325 Janes Avenue
Woodridge, IL 60517
630.724.9200 phone
630.724.9202 fax
www.v3co.com

USER NAME = dsherman	DESIGNED - DTE	REVISED -	
	DRAWN - DRP	REVISED -	
PLOT SCALE = 50'	CHECKED - VJD	REVISED -	
PLOT DATE = 2/21/2014	DATE - 02/21/2014	REVISED -	

STATE OF ILLINOIS
DEPARTMENT OF TRANSPORTATION

US ROUTE 30 PLAN AND PROFILE
STATION 262+00 TO STATION 276+00

SCALE: 1" = 50' | SHEET NO. 1 OF 7 SHEETS | STA. 262+99.42 TO STA. 276+00

F.A.P. RTE.	SECTION	COUNTY	TOTAL SHEETS	SHEET NO.
353	11-Y-A	COOK	354	102
		CONTRACT NO. 60R19		
		ILLINOIS FED. AID PROJECT		

PLAN: SURVEYED, PLOTTED, ALIGNMENT CHECKED, GRADES CHECKED, ALL ROAD ELEMENTS CHKD, STRUCTURE NOTATNS CHKD, NOTE BOOK, NO., ADD FILE NAME, BY, DATE

PROFILE: SURVEYED, PLOTTED, GRADES CHECKED, ALL ROAD ELEMENTS CHKD, STRUCTURE NOTATNS CHKD, NOTE BOOK, NO., BY, DATE

D160R19-sht-plnprf_01.dgn 2/21/2014 10:05:16 AM