THE CONTRACTOR IS REQUIRED TO HIRE AN ENVIRONMENTAL FIRM WITH AT LEAST FIVE (5) DOCUMENTED LEAKING UNDERGROUND STORAGE TANK CLEANUPS OR THAT IS PREQUALIFIED IN HAZARDOUS WASTE BY THE DEPARTMENT TO REMEDIATE THE SOIL CONTAMINATION AND MONITOR FOR WORKER PROTECTION.

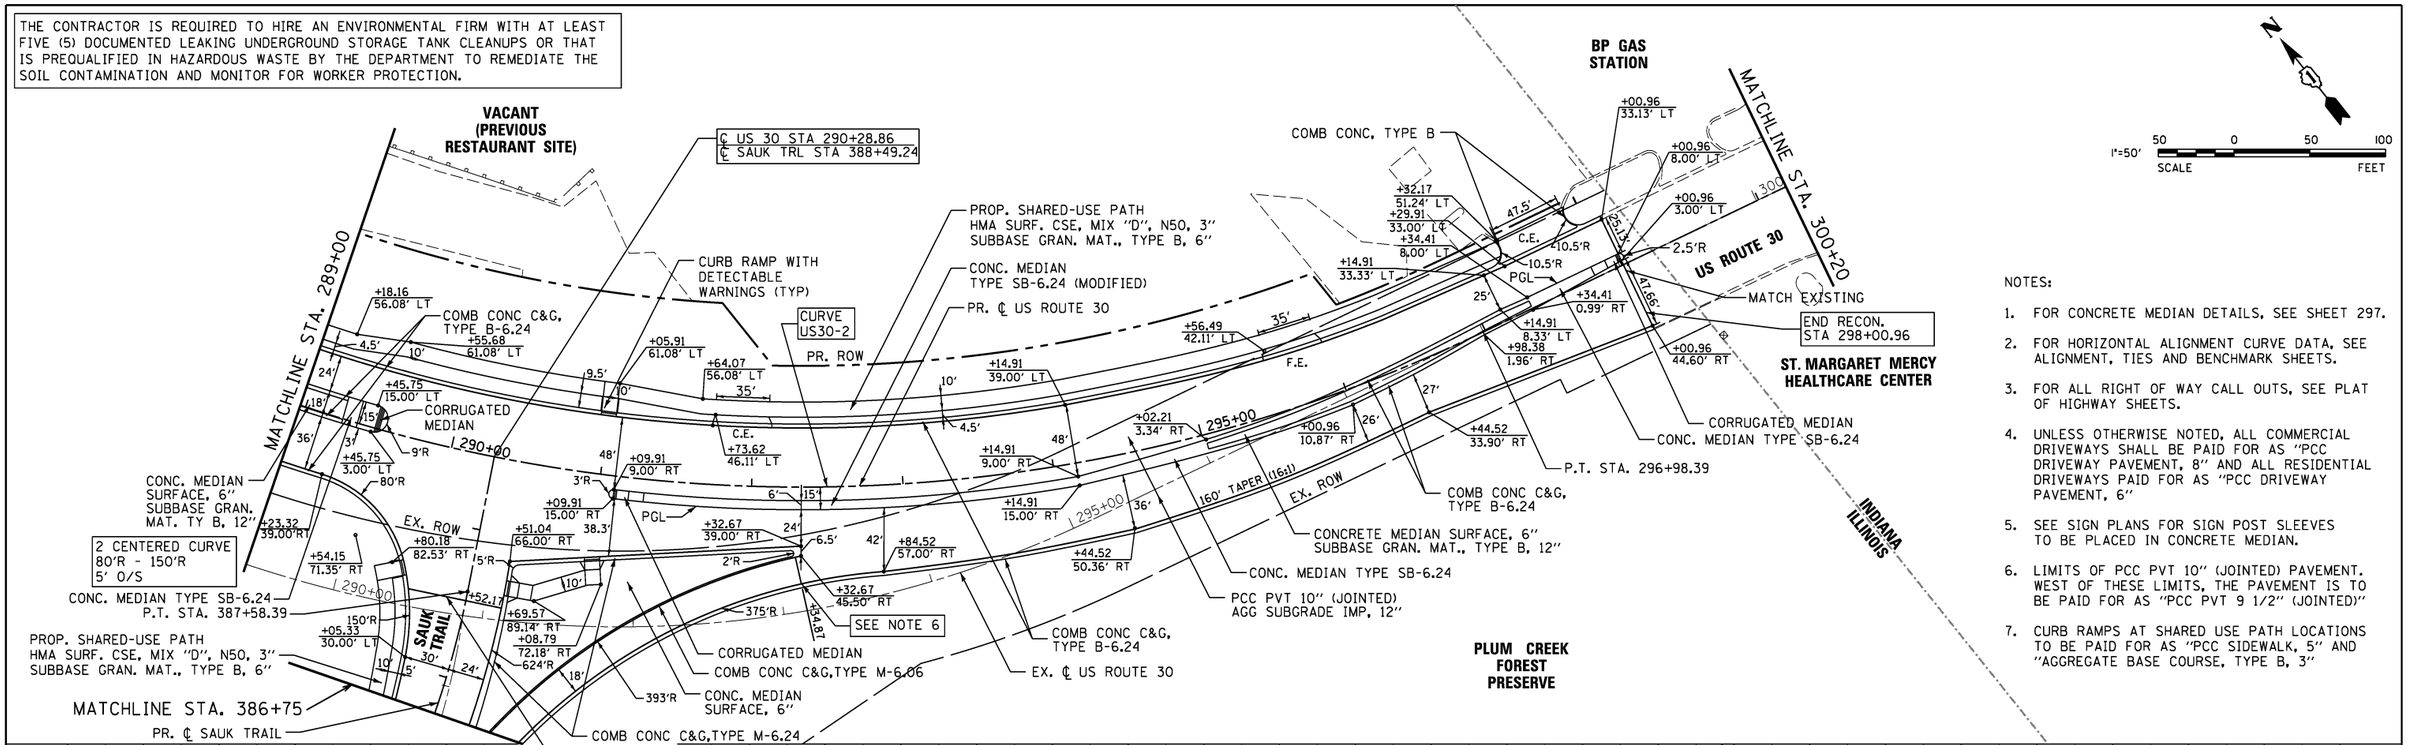

NOTES:

1. FOR CONCRETE MEDIAN DETAILS, SEE SHEET 297.
2. FOR HORIZONTAL ALIGNMENT CURVE DATA, SEE ALIGNMENT, TIES AND BENCHMARK SHEETS.
3. FOR ALL RIGHT OF WAY CALL OUTS, SEE PLAT OF HIGHWAY SHEETS.
4. UNLESS OTHERWISE NOTED, ALL COMMERCIAL DRIVEWAYS SHALL BE PAID FOR AS "PCC DRIVEWAY PAVEMENT, 8" AND ALL RESIDENTIAL DRIVEWAYS PAID FOR AS "PCC DRIVEWAY PAVEMENT, 6"
5. SEE SIGN PLANS FOR SIGN POST SLEEVES TO BE PLACED IN CONCRETE MEDIAN.
6. LIMITS OF PCC PVT 10" (JOINTED) PAVEMENT. WEST OF THESE LIMITS, THE PAVEMENT IS TO BE PAID FOR AS "PCC PVT 9 1/2" (JOINTED)"
7. CURB RAMPS AT SHARED USE PATH LOCATIONS TO BE PAID FOR AS "PCC SIDEWALK, 5" AND "AGGREGATE BASE COURSE, TYPE B, 3"

1"=50' SCALE 50 0 50 100 FEET

PLAN — SURVEYED; PLOTTED; DRAWN; CHECKED; ALIGNMENT CHECKED; RT. OF WAY CHECKED; CADD FILE NAME; NOTE BOOK; NO.; BY; DATE

PROFILE — SURVEYED; PLOTTED; DRAWN; CHECKED; BLM. NOTED; STRUCTURE NO'S/TN'S CHKD; NOTE BOOK; NO.; BY; DATE

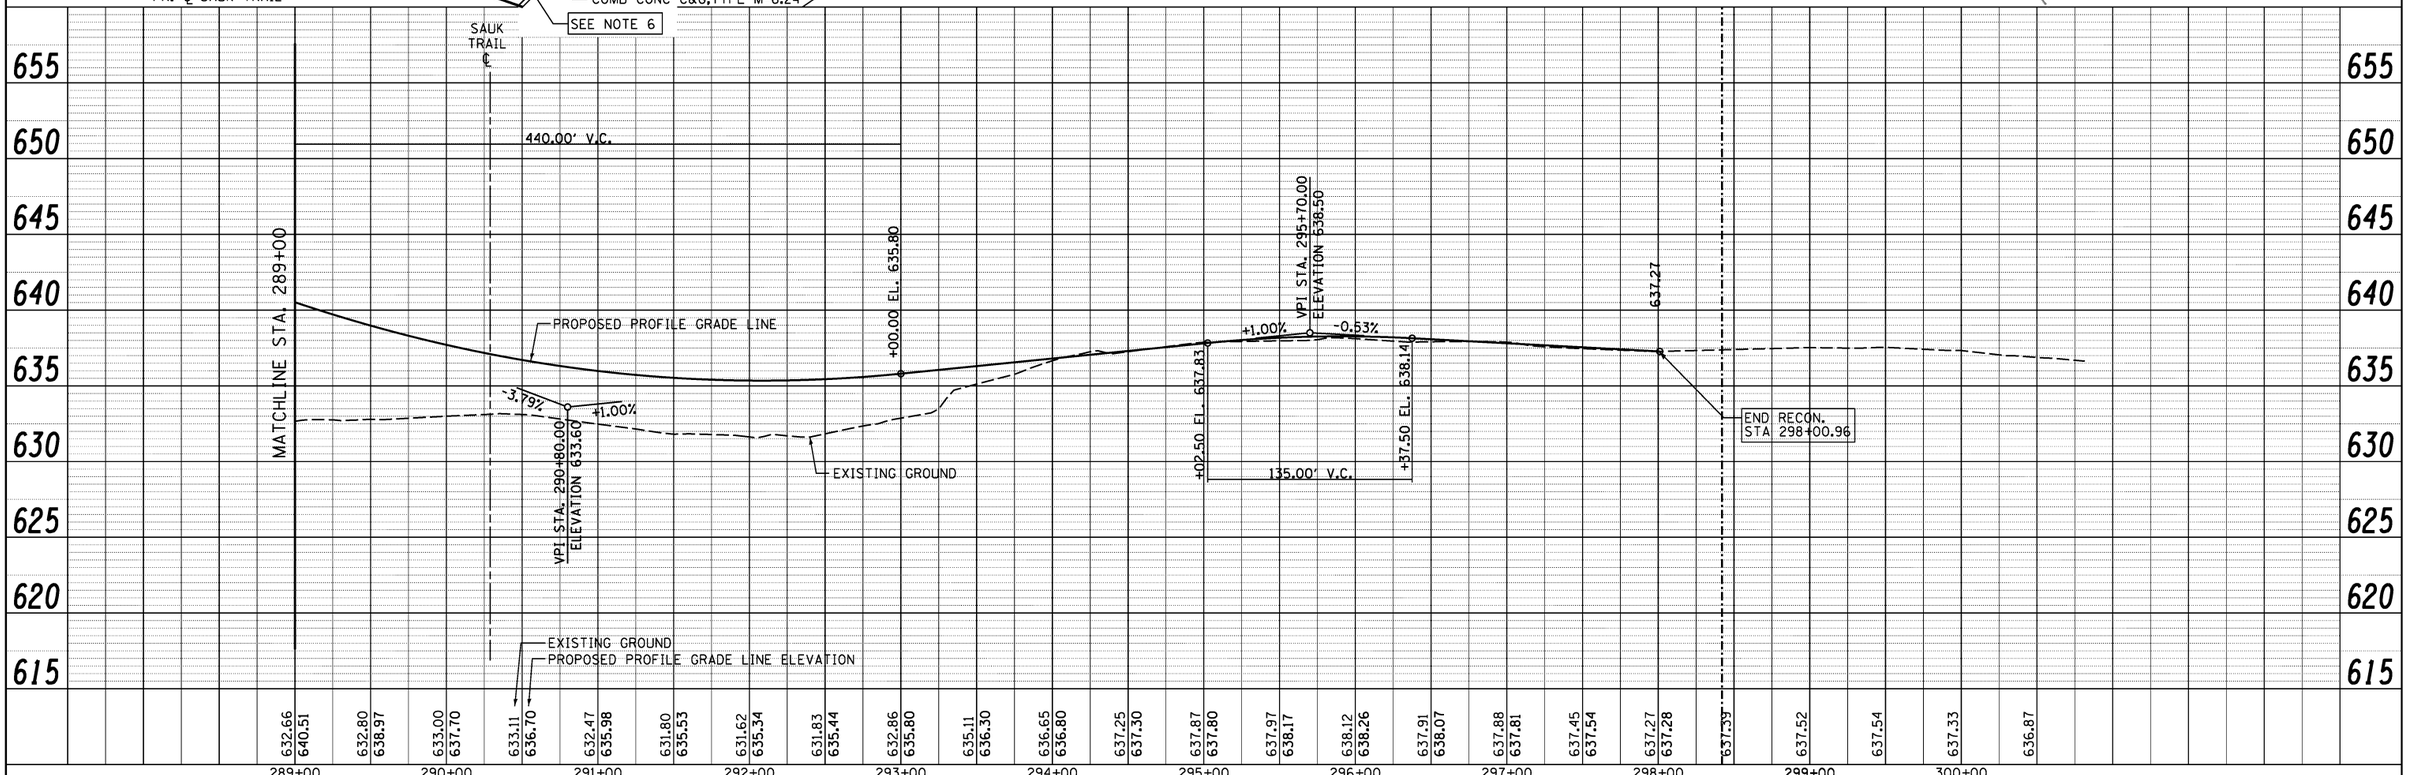

V3 Companies
7325 Janes Avenue
Woodridge, IL 60517
630.724.9200 phone
630.724.9202 fax
www.v3co.com

USER NAME = hshah	DESIGNED - DTE	REVISED -
	DRAWN - DRP	REVISED -
PLOT SCALE = 50.0000 ' / in.	CHECKED - VJD	REVISED -
PLOT DATE = 8/21/2013	DATE - 08/14/2013	REVISED -

STATE OF ILLINOIS
DEPARTMENT OF TRANSPORTATION

US ROUTE 30 PLAN AND PROFILE
STATION 289+00 TO STATION 302+00

SCALE: 1" = 50' | SHEET NO. 3 OF 7 SHEETS | STA. 289+00 TO STA. 302+00

F.A.P. RTE.	SECTION	COUNTY	TOTAL SHEETS	SHEET NO.
353	11-Y-A	COOK	354	104
		CONTRACT NO. 60R19		
	ILLINOIS FED. AID PROJECT			