UTILITY CROSSINGS

(C01) 54" ST B/P 621.01
GAS LINE DEPTH UNKNOWN

(C02) 12" ST B/P 321.57
GAS LINE DEPTH UNKNOWN

(C03) 24" ST B/P 621.61
GAS LINE DEPTH UNKNOWN

(C04) 12" ST B/P 628.83
CABLE TV & TELEPHONE LINES DEPTH UNKNOWN

(C05) 18" ST B/P 631.58
AT&T LINE DEPTH UNKNOWN

(C06) 18" ST B/P 634.65
GAS LINE DEPTH UNKNOWN

(C07) 18" ST B/P 635.51
CABLE TV LINE DEPTH UNKNOWN

(C08) 18" ST B/P 637.60
ELECTRIC LINE DEPTH UNKNOWN

THE COST OF CONNECTING UNDERDRAINS TO STORM STRUCTURES SHALL BE INCLUDED IN THE COST OF THE STRUCTURES.

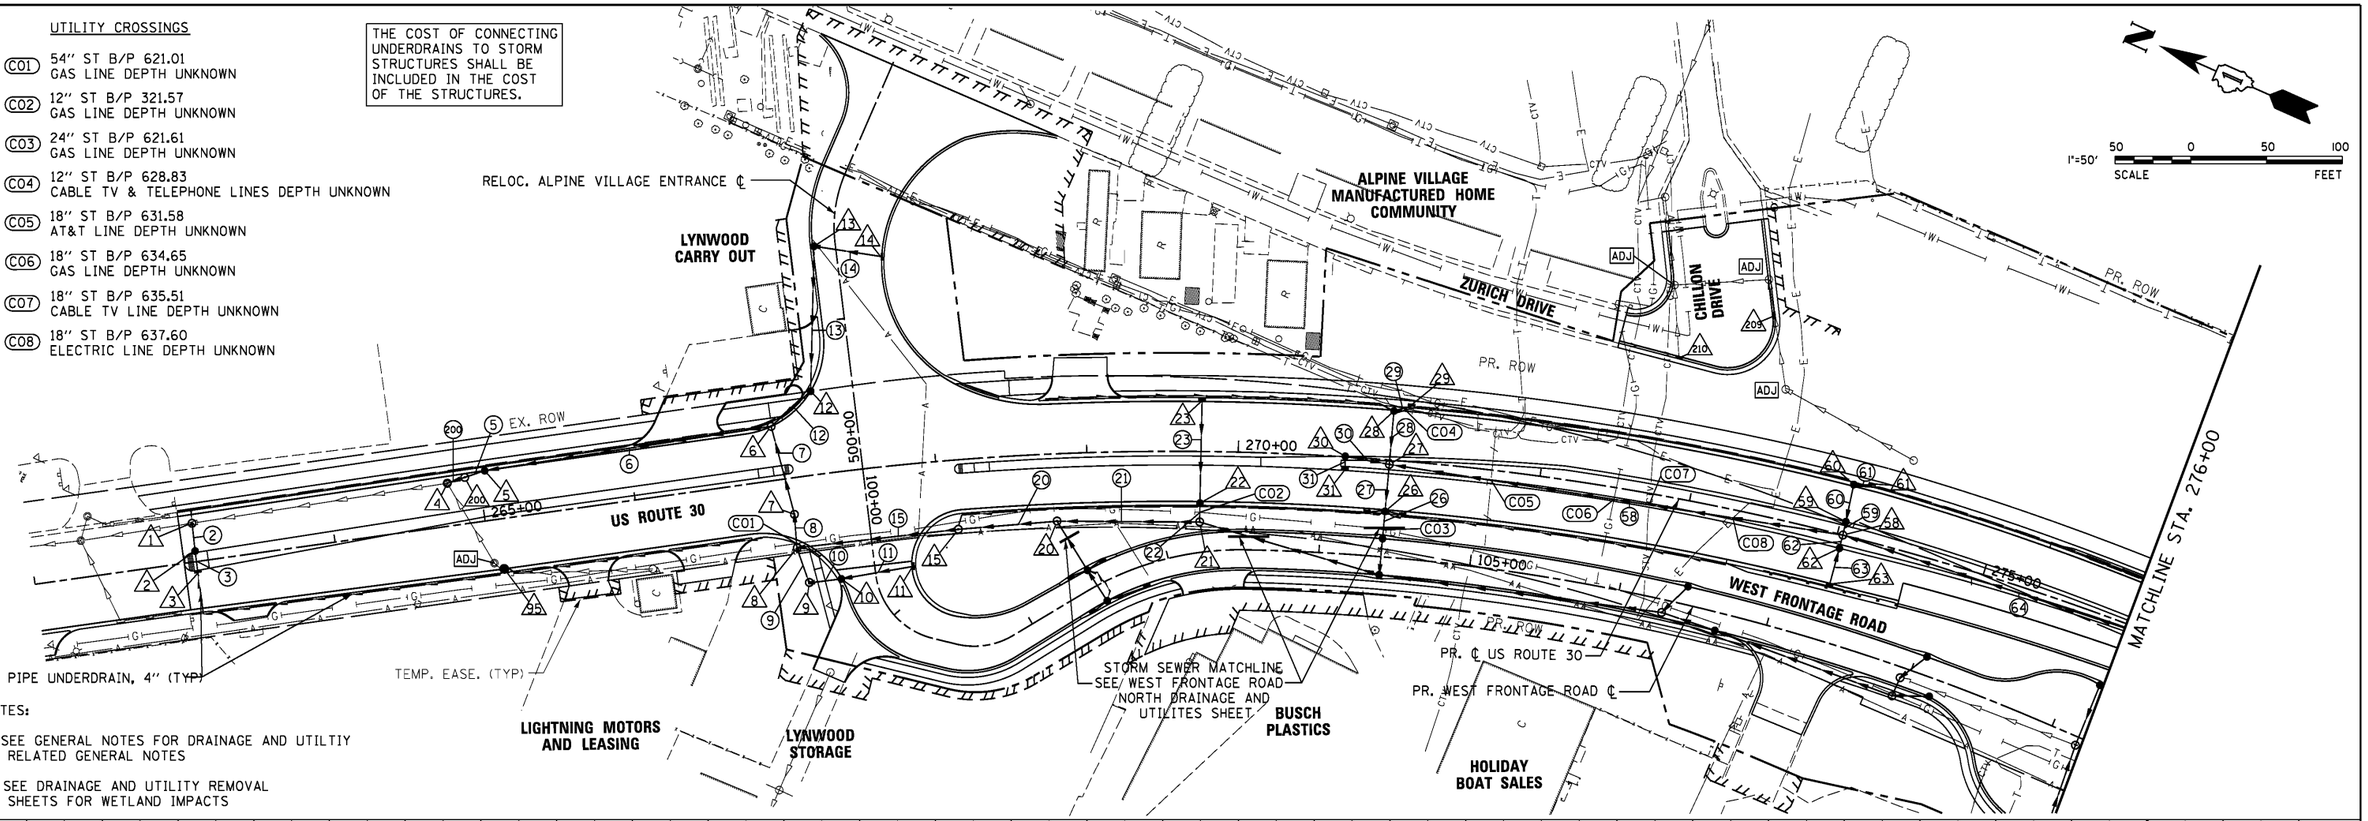

NOTES:

1. SEE GENERAL NOTES FOR DRAINAGE AND UTILTIY RELATED GENERAL NOTES

2. SEE DRAINAGE AND UTILITY REMOVAL SHEETS FOR WETLAND IMPACTS

THE CONTRACTOR IS REQUIRED TO HIRE AN ENVIRONMENTAL FIRM WITH AT LEAST FIVE (5) DOCUMENTED LEAKING UNDERGROUND STORAGE TANK CLEANUPS OR THAT IS PREQUALIFIED IN HAZARDOUS WASTE BY THE DEPARTMENT TO REMEDIATE THE SOIL CONTAMINATION AND MONITOR FOR WORKER PROTECTION.

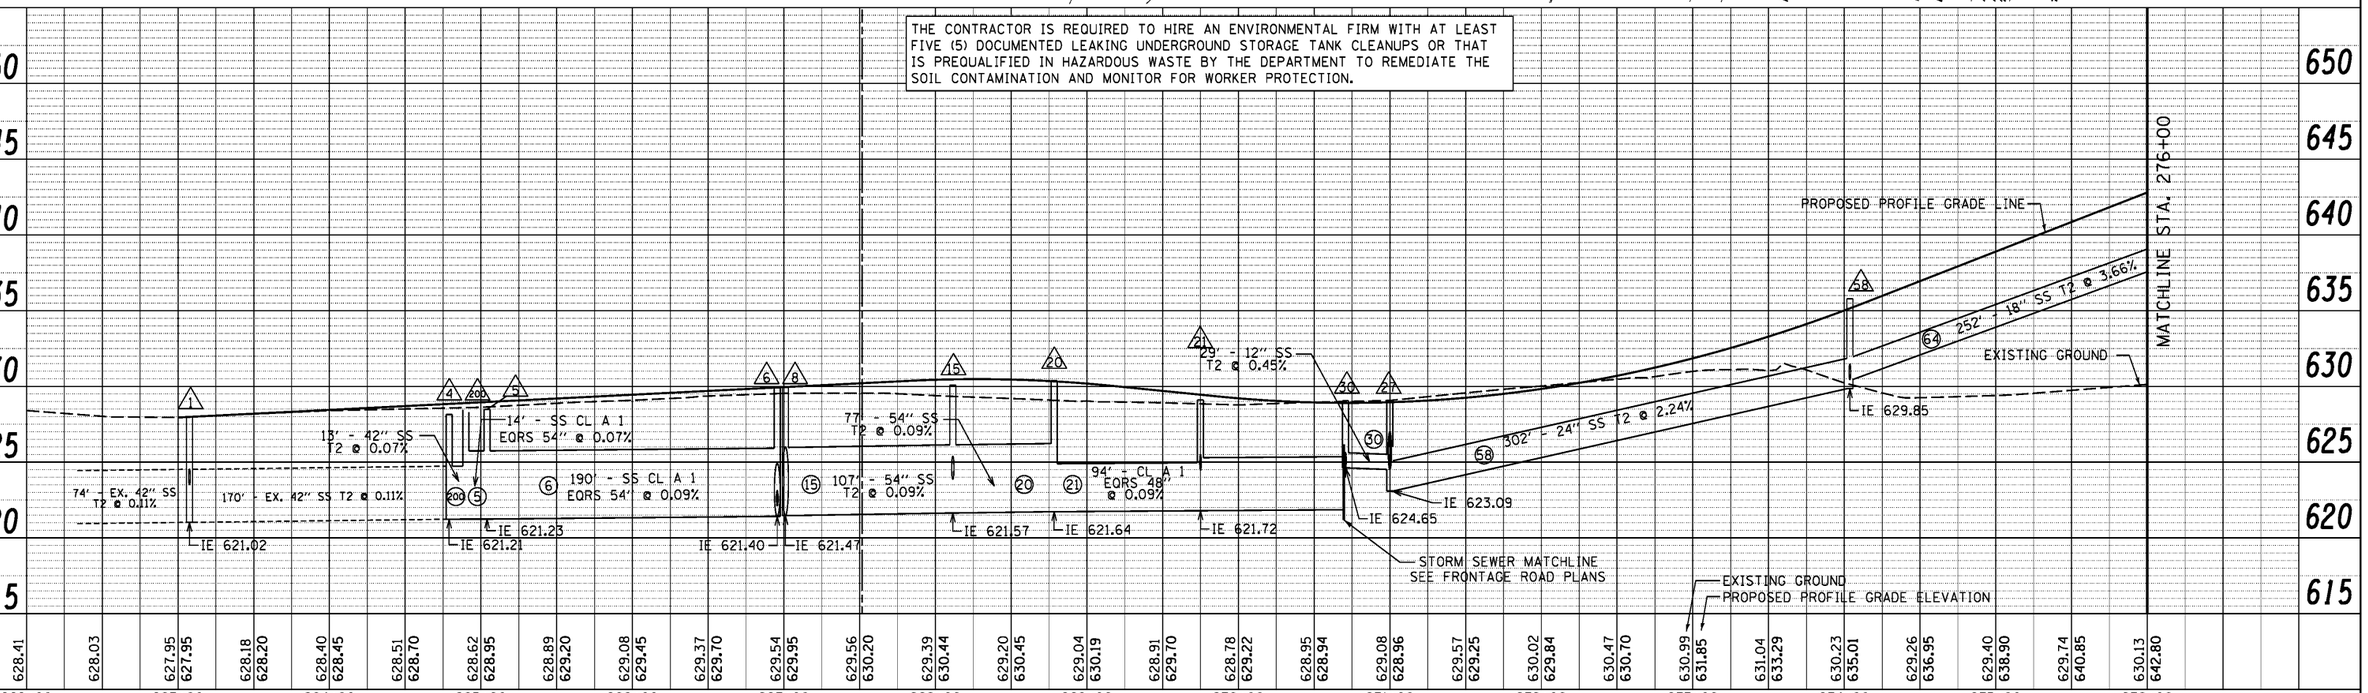

PLAN: SURVEYED | PLOTTED | DESIGN CHECKED | QUANTITY CHECKED | RT. OF WAY CHECKED | NOTE BOOK | CADD FILE NAME | NO. | BY | DATE

PROFILE: SURVEYED | PLOTTED | DESIGN CHECKED | ILM. NOTED | STRUCTURE NOTATNS CHKD | NOTE BOOK | NO. | BY | DATE

V3 Companies
7325 Janes Avenue
Woodridge, IL 60517
630.724.9200 phone
630.724.9202 fax
www.v3co.com

USER NAME = dsherman	DESIGNED - DTE	REVISED -	
	DRAWN - DRP	REVISED -	
PLOT SCALE = 50'	CHECKED - VJD	REVISED -	
PLOT DATE = 2/21/2014	DATE - 02/21/2014	REVISED -	

STATE OF ILLINOIS
DEPARTMENT OF TRANSPORTATION

US ROUTE 30 DRAINAGE AND UTILITIES
STATION 262+00 TO STATION 276+00

SCALE: 1" = 50' | SHEET NO. 1 OF 12 SHEETS | STA. 262+00 TO STA. 276+00

F.A.P. RTE.	SECTION	COUNTY	TOTAL SHEETS	SHEET NO.
353	11-Y-A	COOK	354	112
		CONTRACT NO. 60R19		
		ILLINOIS FED. AID PROJECT		