THE CONTRACTOR IS REQUIRED TO HIRE AN ENVIRONMENTAL FIRM WITH AT LEAST FIVE (5) DOCUMENTED LEAKING UNDERGROUND STORAGE TANK CLEANUPS OR THAT IS PREQUALIFIED IN HAZARDOUS WASTE BY THE DEPARTMENT TO REMEDIATE THE SOIL CONTAMINATION AND MONITOR FOR WORKER PROTECTION.

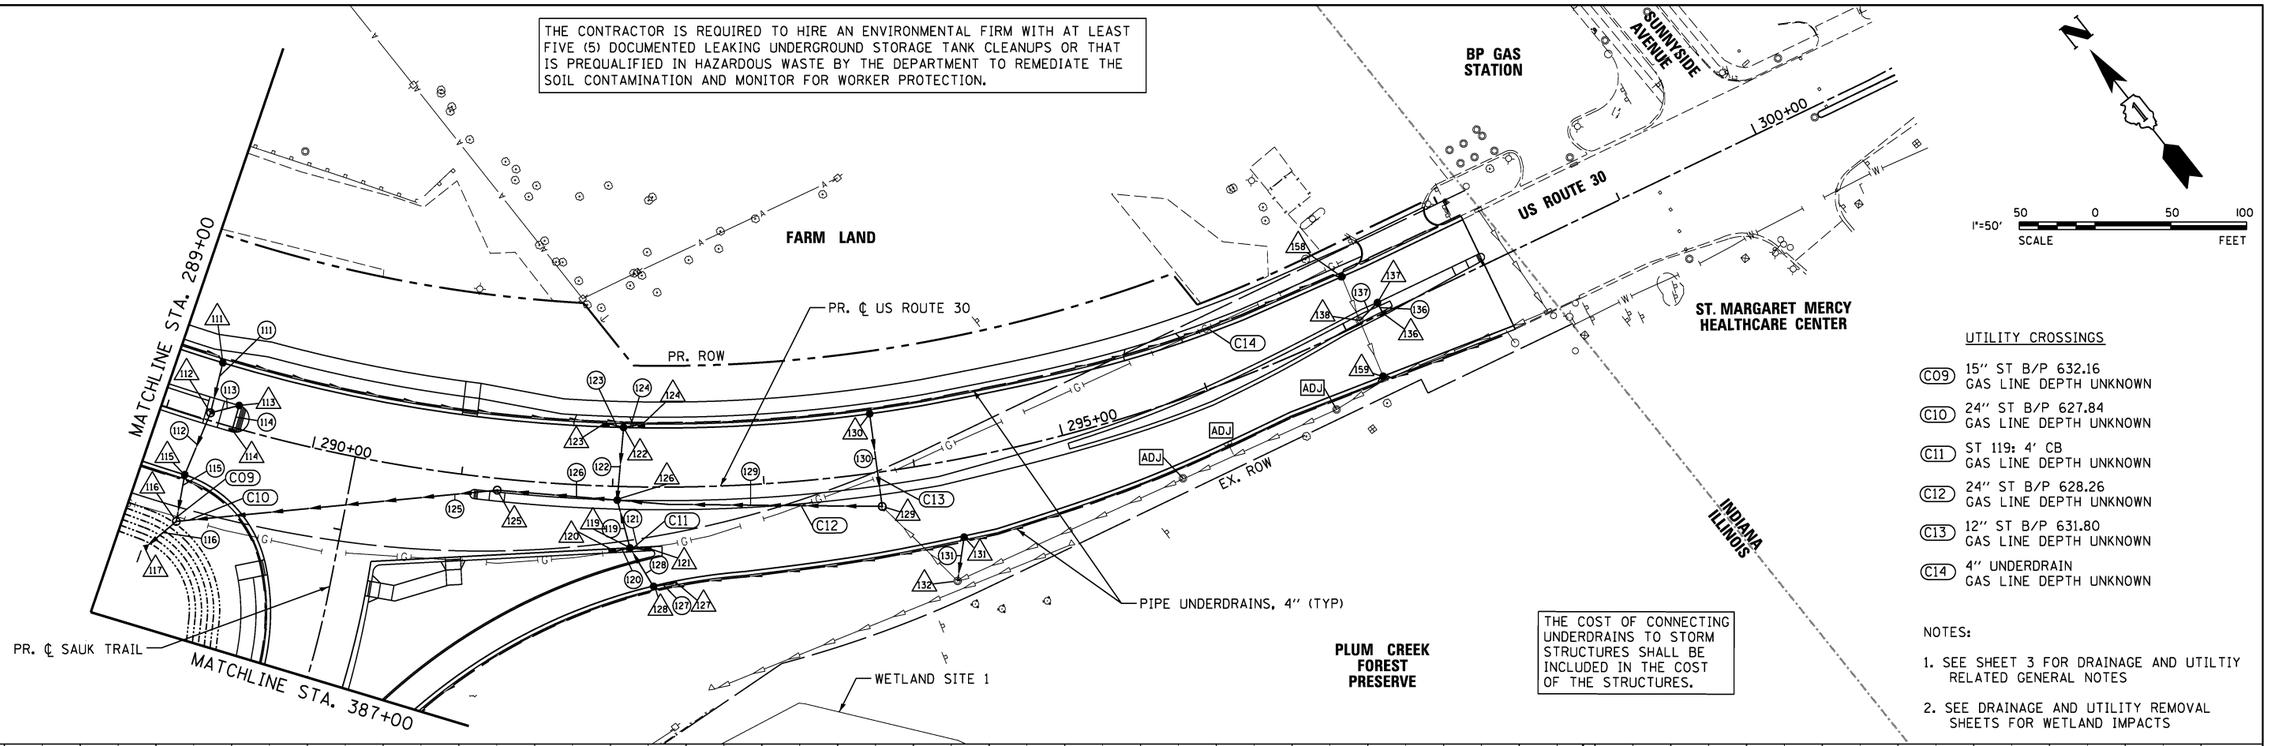

THE COST OF CONNECTING UNDERDRAINS TO STORM STRUCTURES SHALL BE INCLUDED IN THE COST OF THE STRUCTURES.

UTILITY CROSSINGS

- C09 — 15" ST B/P 632.16 GAS LINE DEPTH UNKNOWN
- C10 — 24" ST B/P 627.84 GAS LINE DEPTH UNKNOWN
- C11 — ST 119: 4' CB GAS LINE DEPTH UNKNOWN
- C12 — 24" ST B/P 628.26 GAS LINE DEPTH UNKNOWN
- C13 — 12" ST B/P 631.80 GAS LINE DEPTH UNKNOWN
- C14 — 4" UNDERDRAIN GAS LINE DEPTH UNKNOWN

NOTES:

1. SEE SHEET 3 FOR DRAINAGE AND UTILTIY RELATED GENERAL NOTES
2. SEE DRAINAGE AND UTILITY REMOVAL SHEETS FOR WETLAND IMPACTS

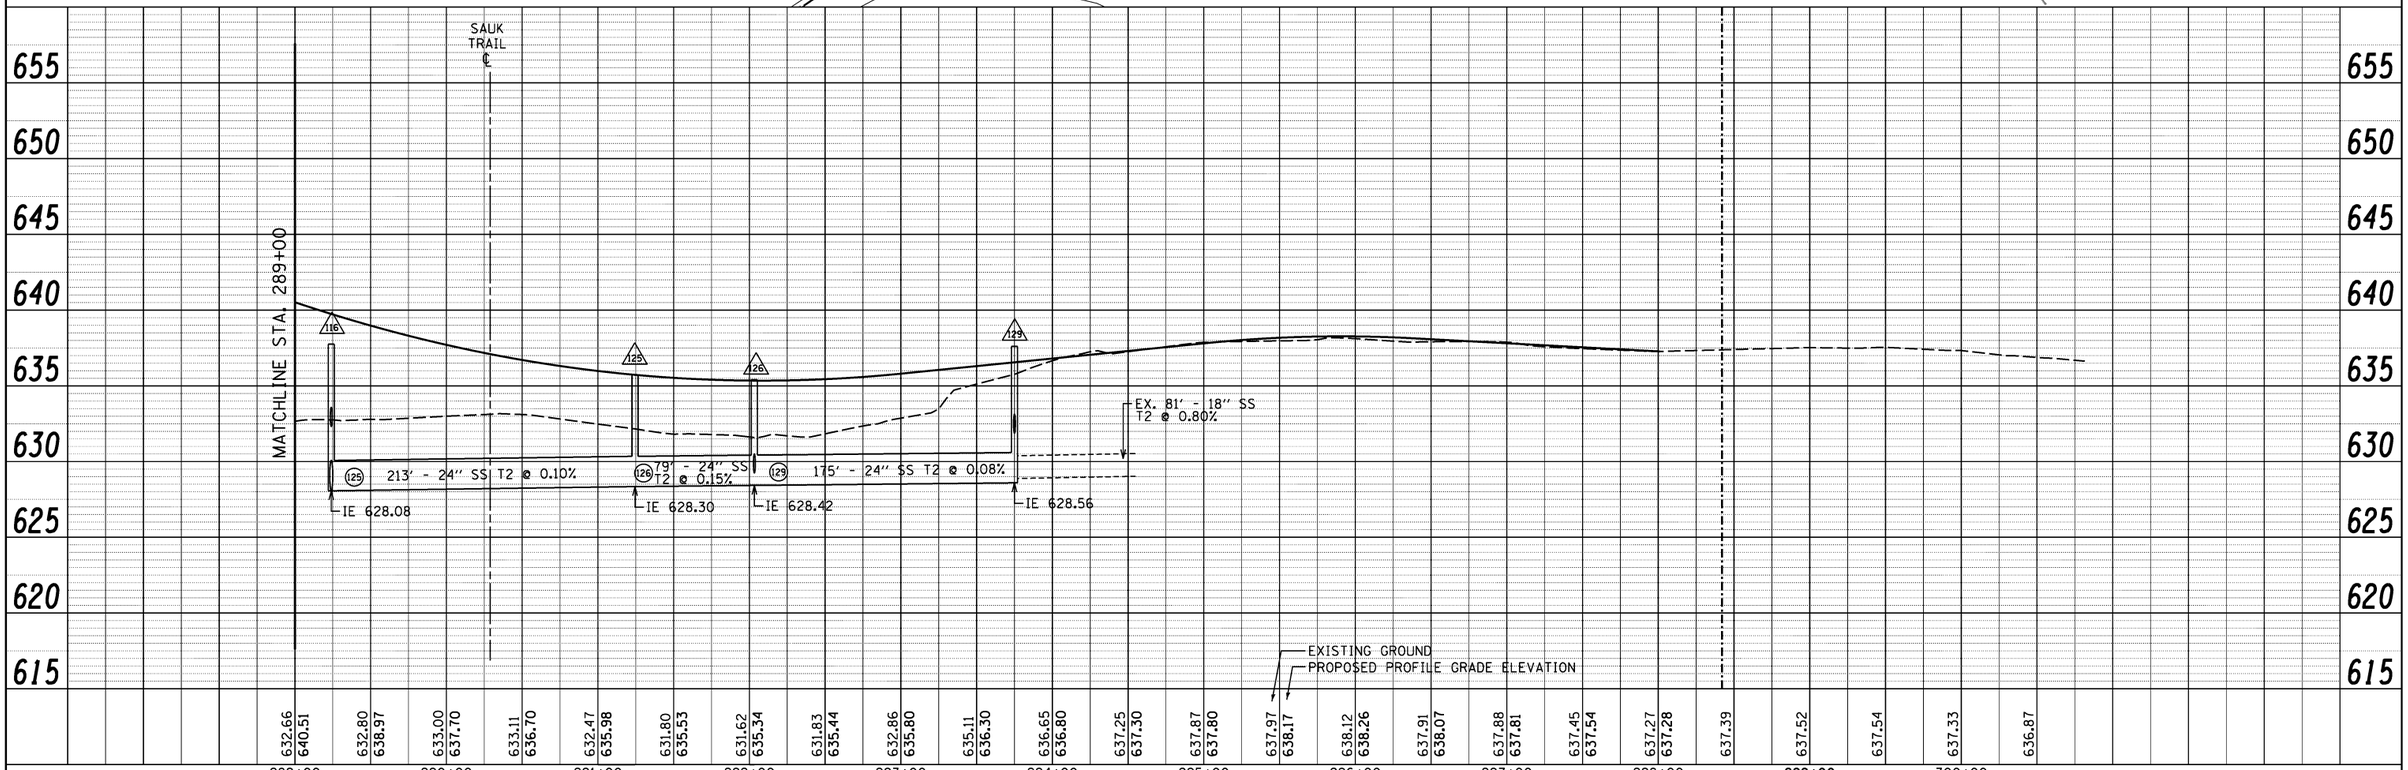

PLAN — NOTE BOOK NO. ____ — SURVEYED / PLOTTED / ALIGNMENT CHECKED / RT. OF WAY CHECKED / CADD FILE NAME — BY — DATE

PROFILE — NOTE BOOK NO. ____ — SURVEYED / PLOTTED / GRADES CHECKED / B.M. NOTED / STRUCTURE NOTATNS CHKD — BY — DATE

V3 Companies
7325 Janes Avenue
Woodridge, IL 60517
630.724.9200 phone
630.724.9202 fax
www.v3co.com

USER NAME = $USER$	DESIGNED - DTE	REVISED -	
	DRAWN - DRP	REVISED -	
PLOT SCALE = $SCALE$	CHECKED - VJD	REVISED -	
PLOT DATE = $DATE$	DATE - 08/14/2013	REVISED -	

STATE OF ILLINOIS
DEPARTMENT OF TRANSPORTATION

US ROUTE 30 DRAINAGE AND UTILITIES
STATION 289+00 TO STATION 302+00

SCALE: 1" = 50' | SHEET NO. 5 OF 12 SHEETS | STA. 289+00 TO STA. 302+00

F.A.P. RTE.	SECTION	COUNTY	TOTAL SHEETS	SHEET NO.
353	11-Y-A	COOK	354	116

CONTRACT NO. 60R19

ILLINOIS FED. AID PROJECT