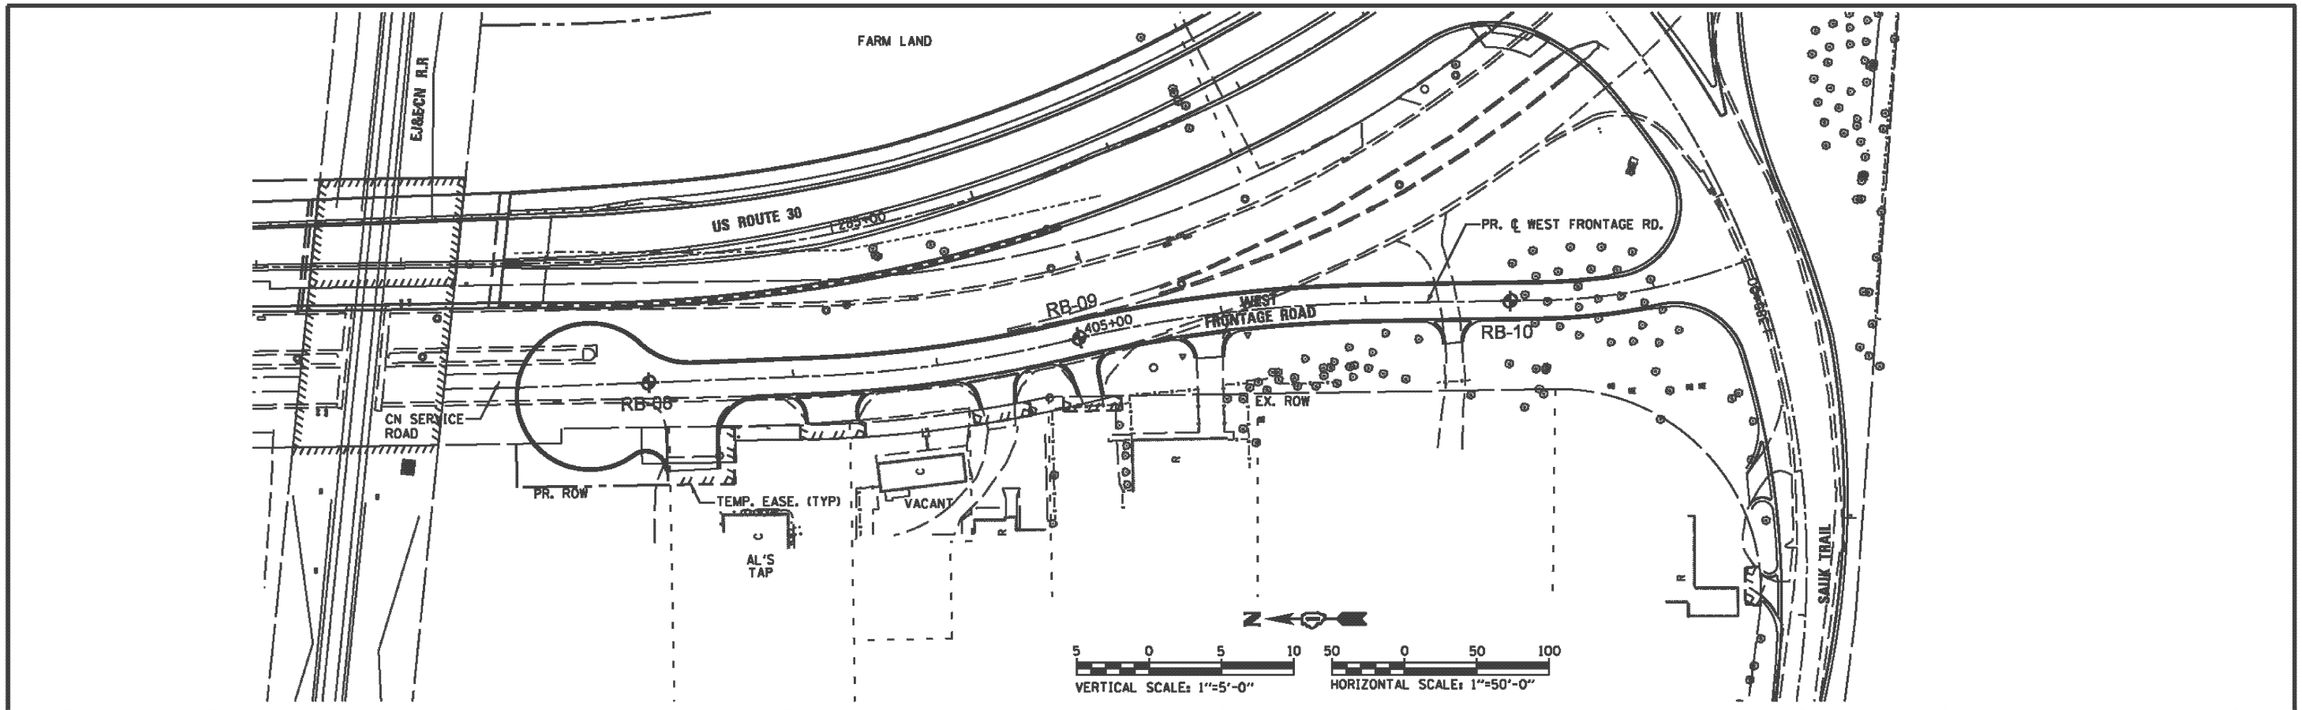

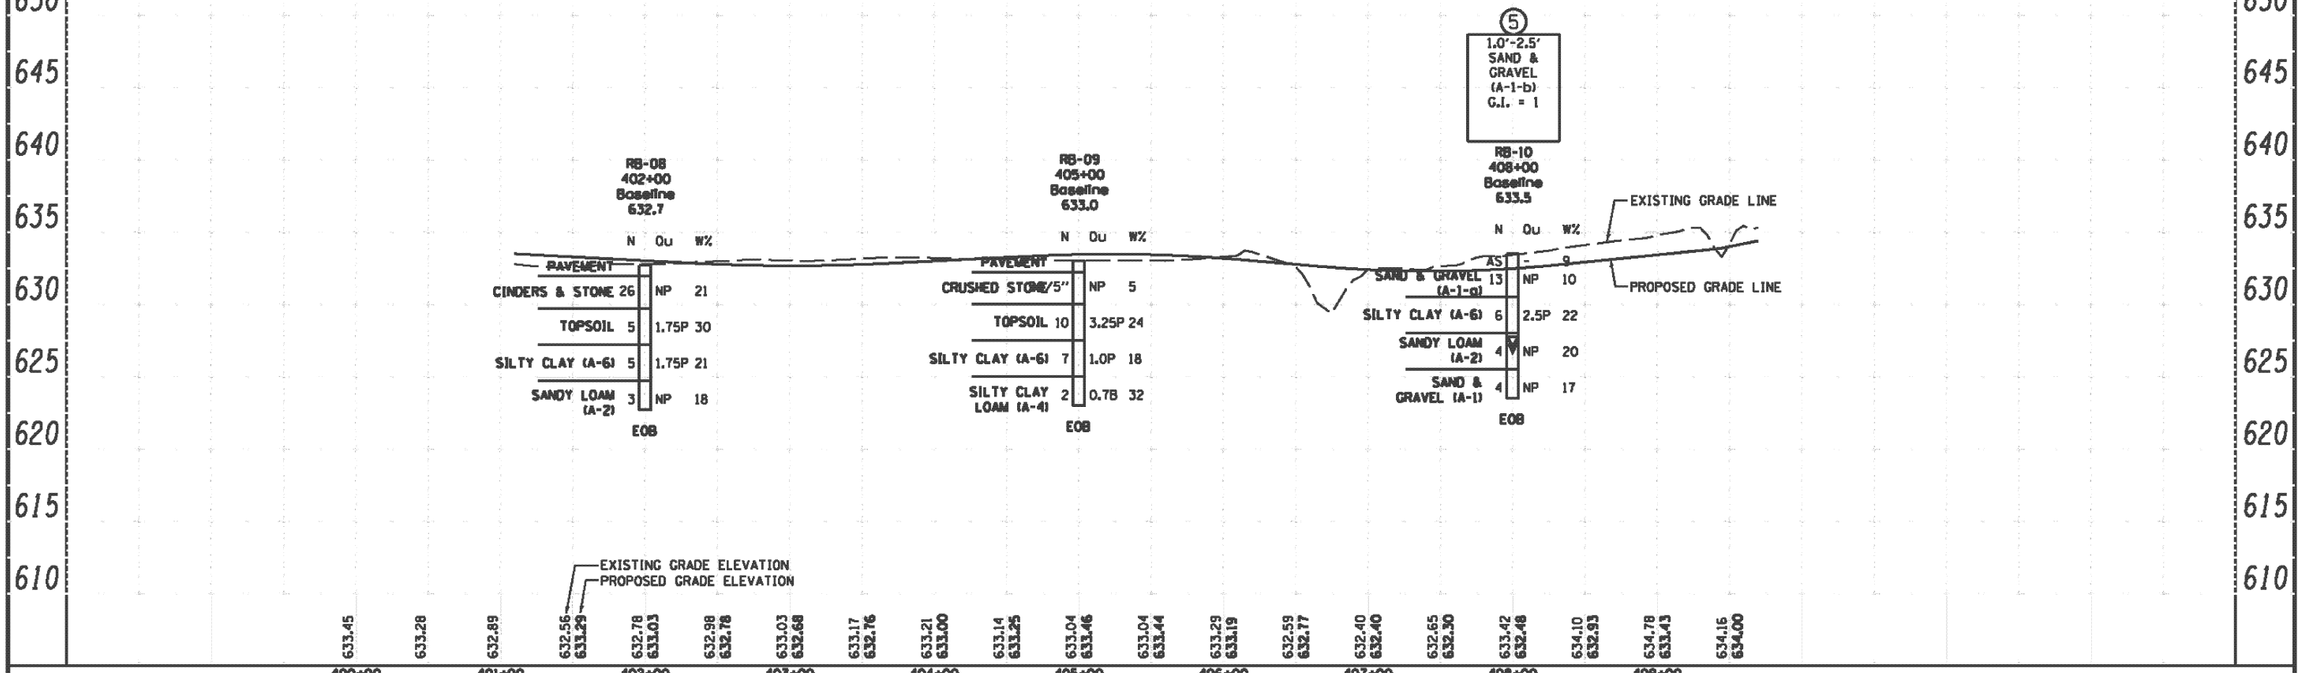

PLAN — SURVEYED / PLOTTED / GRADES CHECKED / ALL DRAINAGE STRUCTURE ENTRIES CHKD / NOTE BOOK / NO. / BY / DATE

PROFILE — SURVEYED / PLOTTED / GRADES CHECKED / ALL DRAINAGE STRUCTURE ENTRIES CHKD / NOTE BOOK / NO. / BY / DATE

Geo Services, Inc.
Geotechnical, Environmental & Civil Engineering
805 Jeanette Court, Suite 204
Naperville, Illinois 60565
(630) 355-2626

USER NAME =	DESIGNED - RWC	REVISED -	
	DRAWN - RWC	REVISED -	
PLOT SCALE =	CHECKED - AJP	REVISED -	
PLOT DATE =	DATE - 7/23/2012	REVISED -	

STATE OF ILLINOIS
DEPARTMENT OF TRANSPORTATION

WEST FRONTAGE ROAD SOIL BORING PLAN AND PROFILE
STATION 401+10 TO STATION 409+70

SCALE: 1"=50'H 1"=5'V | SHEET NO. OF SHEETS | STA. 401+10 TO STA. 409+70

F.A.U RTE.	SECTION	COUNTY	TOTAL SHEETS	SHEET NO.
353	11-Y-A	COOK	354	170
		CONTRACT NO. 60R19		
	ILLINOIS FED. AID PROJECT			