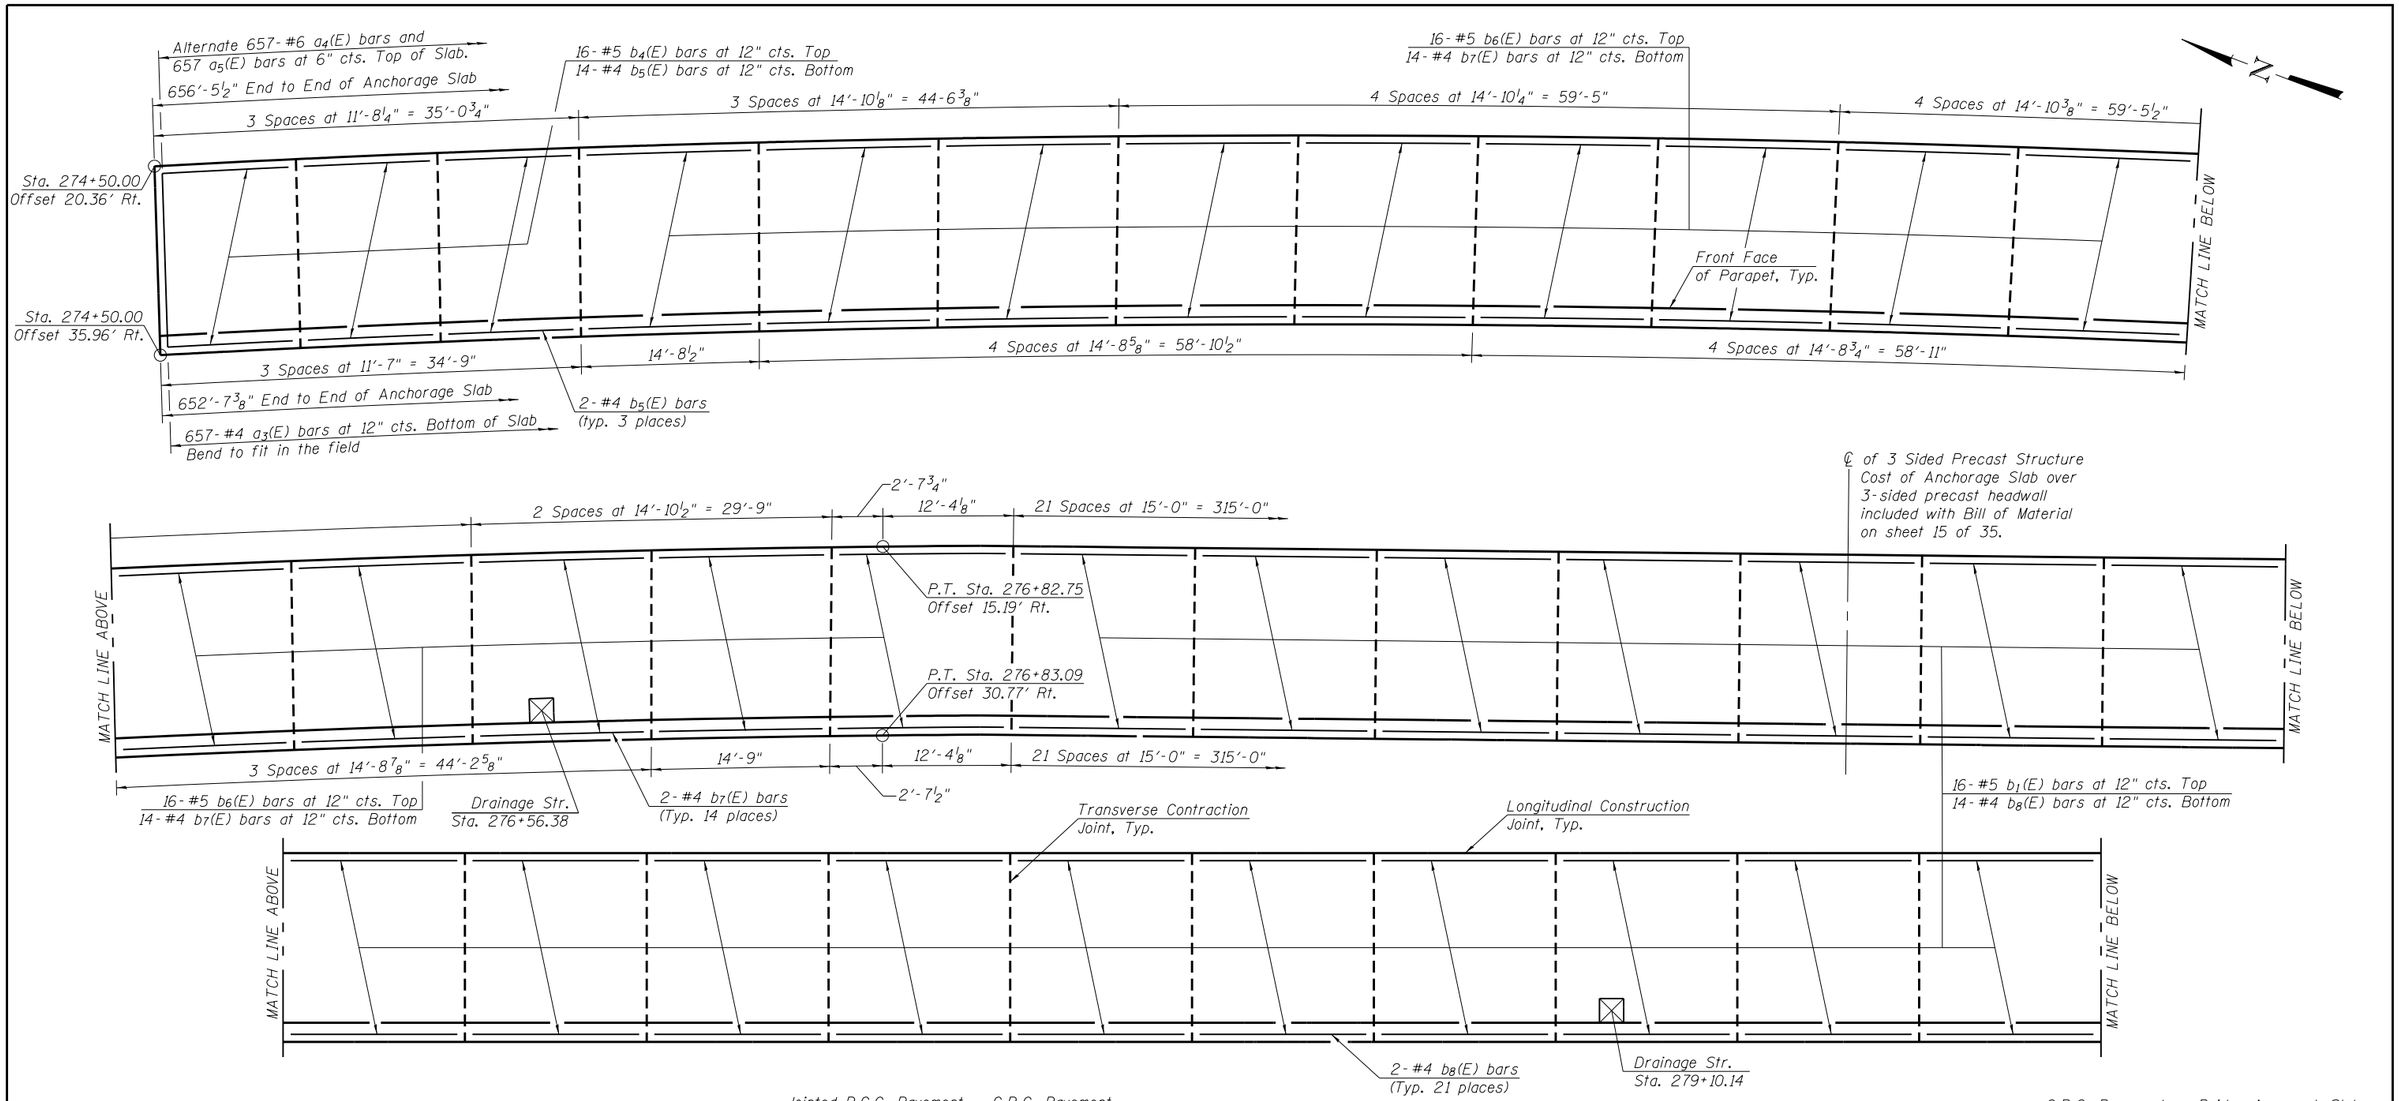

Notes:

See Sheet 15 of 35 for Section Thru Northwest Parapet and Anchorage Slab, bar details and Bill of Material.

See Sheet 16 of 35 for Joint Details.

See Sheet 10 of 35 for Drainage Structure Details.

NORTHWEST ANCHORAGE SLAB PLAN

MIN. BAR LAP

#4 Bars = 2'-1"

#5 Bars = 2'-7"

V3 Companies of Illinois Ltd.
7325 Janes Avenue
Woodridge, IL 60517
630.724.9200 phone
630.724.9202 fax
www.v3co.com

USER NAME =	DESIGNED - EVS	REVISED	
	CHECKED - WJV	REVISED	
PLOT SCALE =	DRAWN - EVS	REVISED	
PLOT DATE =	CHECKED - WJV	REVISED	

STATE OF ILLINOIS
DEPARTMENT OF TRANSPORTATION

NORTHWEST MSE WALL ANCHORAGE SLAB
STRUCTURE NO. 016-1279

SHEET NO. 14 OF 35 SHEETS

F.A.P. RTE.	SECTION	COUNTY	TOTAL SHEETS	SHEET NO.
353	11-Y-A	COOK	354	234
		CONTRACT NO. 60R19		
		ILLINOIS FED. AID PROJECT		