FINAL SURVEY	NOTE BOOK	NO.
SURVEYED	BY	
PLOTTED		
TEMPLATE		
AREAS		
AREAS CHECKED		DATE

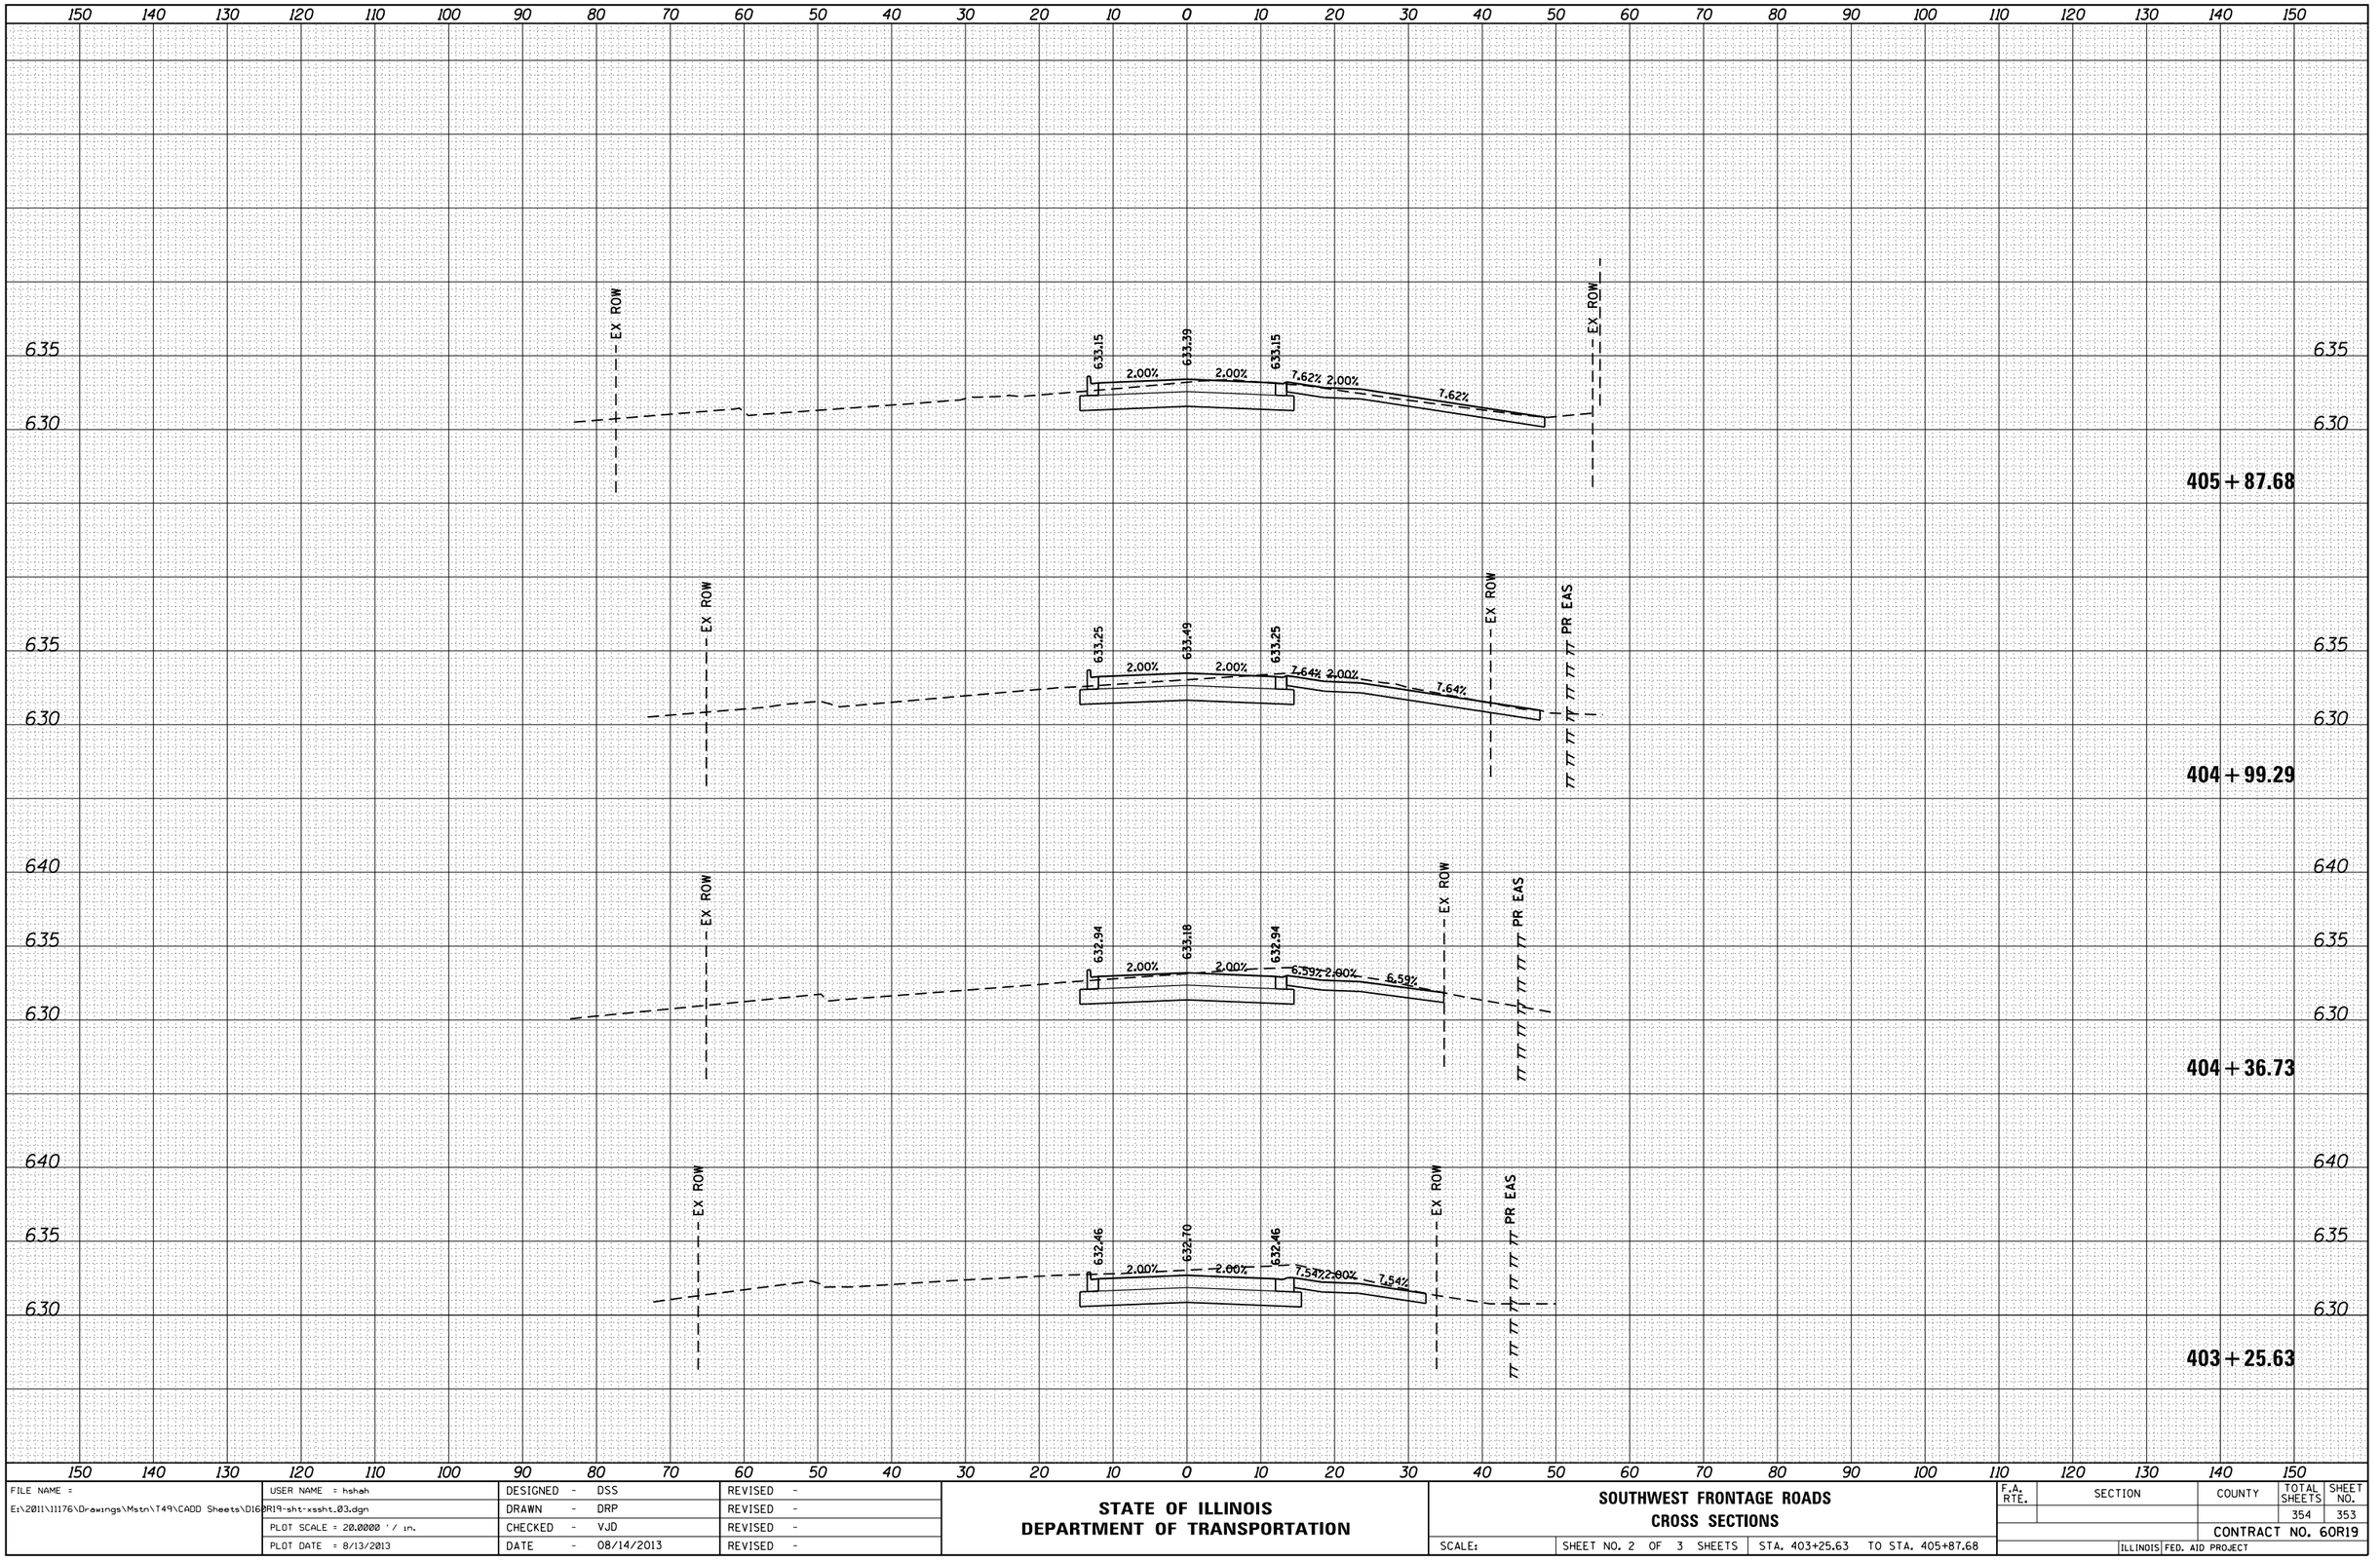

ORIGINAL SURVEY	NOTE BOOK	NO.
SURVEYED	BY	
PLOTTED		
TEMPLATE		
AREAS		
AREAS CHECKED		DATE

FILE NAME = E:\2011\11176\Drawings\Mstn\T49\CADD Sheets\D16OR19-sht-xssht_03.dgn	USER NAME = hshah	DESIGNED - DSS	REVISED -
		DRAWN - DRP	REVISED -
	PLOT SCALE = 20.0000 ' / in.	CHECKED - VJD	REVISED -
	PLOT DATE = 8/13/2013	DATE - 08/14/2013	REVISED -

STATE OF ILLINOIS
DEPARTMENT OF TRANSPORTATION

SOUTHWEST FRONTAGE ROADS
CROSS SECTIONS

SCALE: | SHEET NO. 2 OF 3 SHEETS | STA. 403+25.63 TO STA. 405+87.68

F.A. RTE.	SECTION	COUNTY	TOTAL SHEETS	SHEET NO.
			354	353
		CONTRACT NO. 60R19		
		ILLINOIS FED. AID PROJECT		