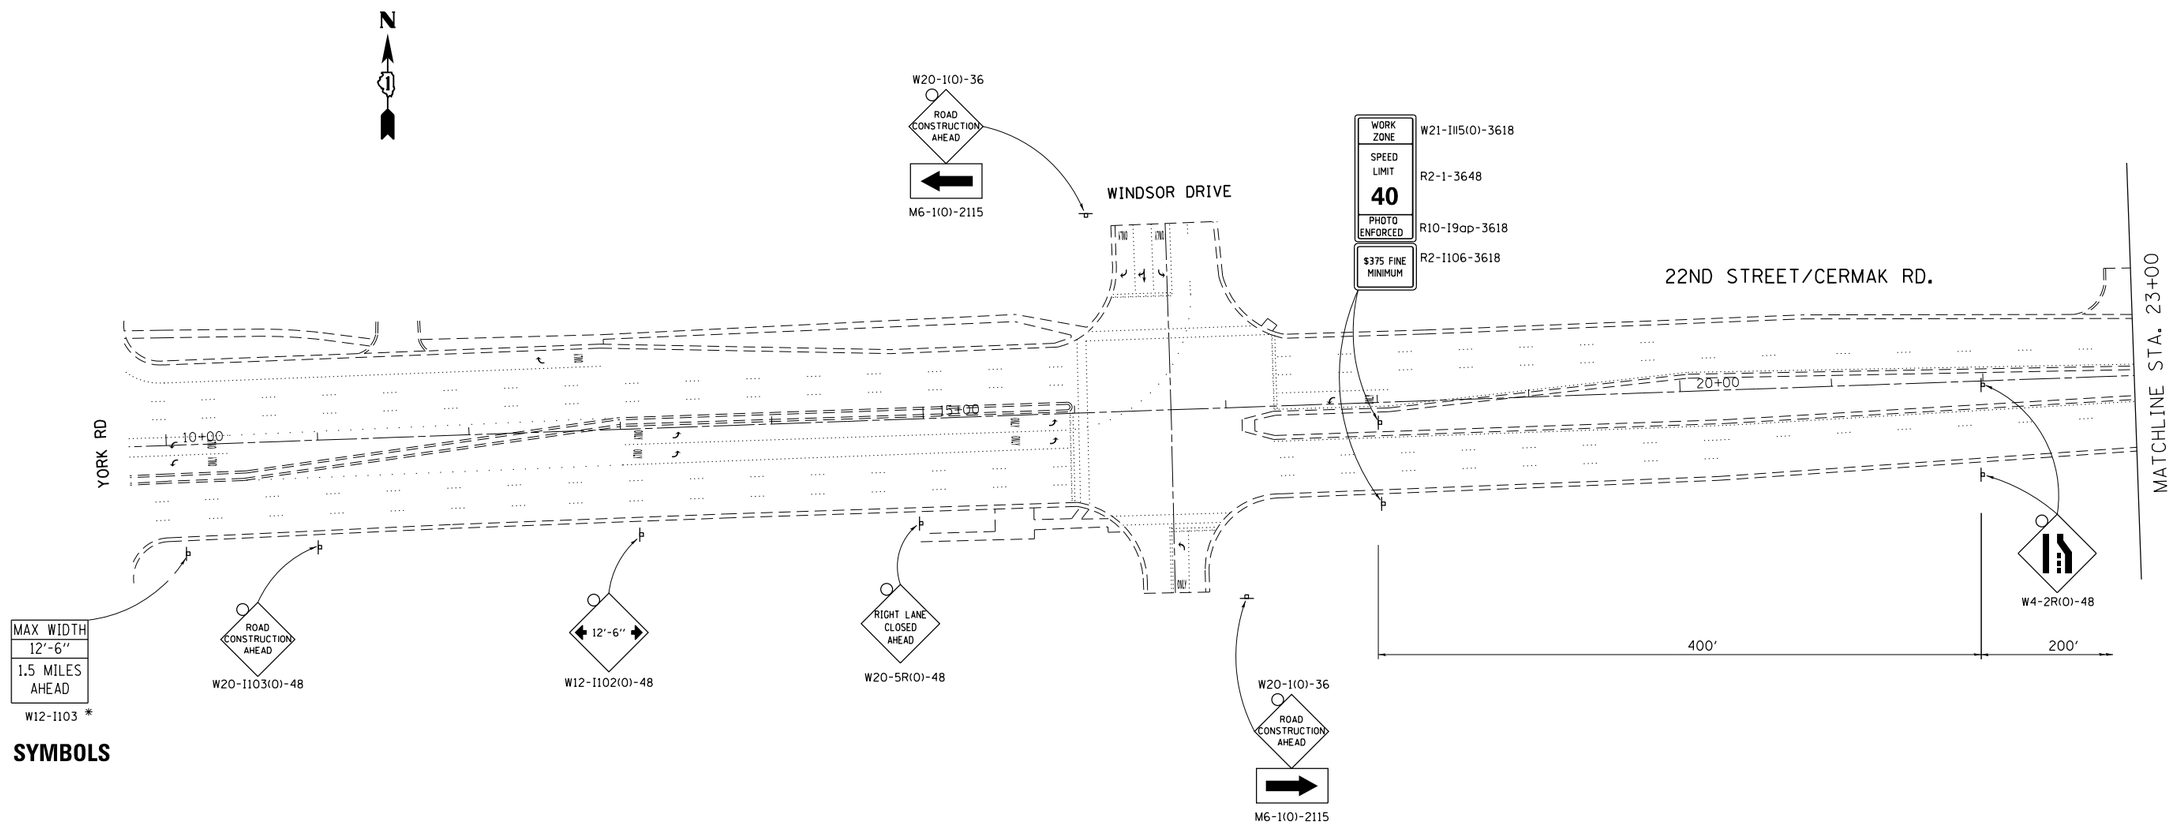

SYMBOLS

TYPE III BARRICADE WITH FLASHING LIGHT

WORK AREA

DIRECTION OF TRAFFIC

FLASHING ARROW BOARD

DRUM WITH STEADY BURN MONODIRECTIONAL LIGHT @ 20' C-C

PAVEMENT MARKING REMOVAL

* PLACE SIGN AT THE INTERSECTION OF IL-83 AND CERMAK RD.

FILE NAME = c:\pw_work\pwidot\hardnettbr\d0346961\D134113-sht-plan.dgn	USER NAME = hardnettbr	DESIGNED -	REVISED -	STATE OF ILLINOIS DEPARTMENT OF TRANSPORTATION	22ND ST OVER EAST WEST CONNECTOR (I-88 & I-294 RAMPS) PARAPET REPLACEMENT _ TRAFFIC CONTROL PLAN STAGE I	F.A.U RTE.	SECTION	COUNTY	TOTAL SHEETS	SHEET NO.
		DRAWN -	REVISED -			1453	T-6-23-1-2	DUPAGE	19	11
	PLOT SCALE = 100.0000 ' / in.	CHECKED -	REVISED -			STRUCTURE 022-2002		CONTRACT NO. 60W58		
Default	PLOT DATE = 2/10/2014	DATE -	REVISED -		SCALE: SHEET 1 OF 2 SHEETS STA. TO STA.	ILLINOIS FED. AID PROJECT				