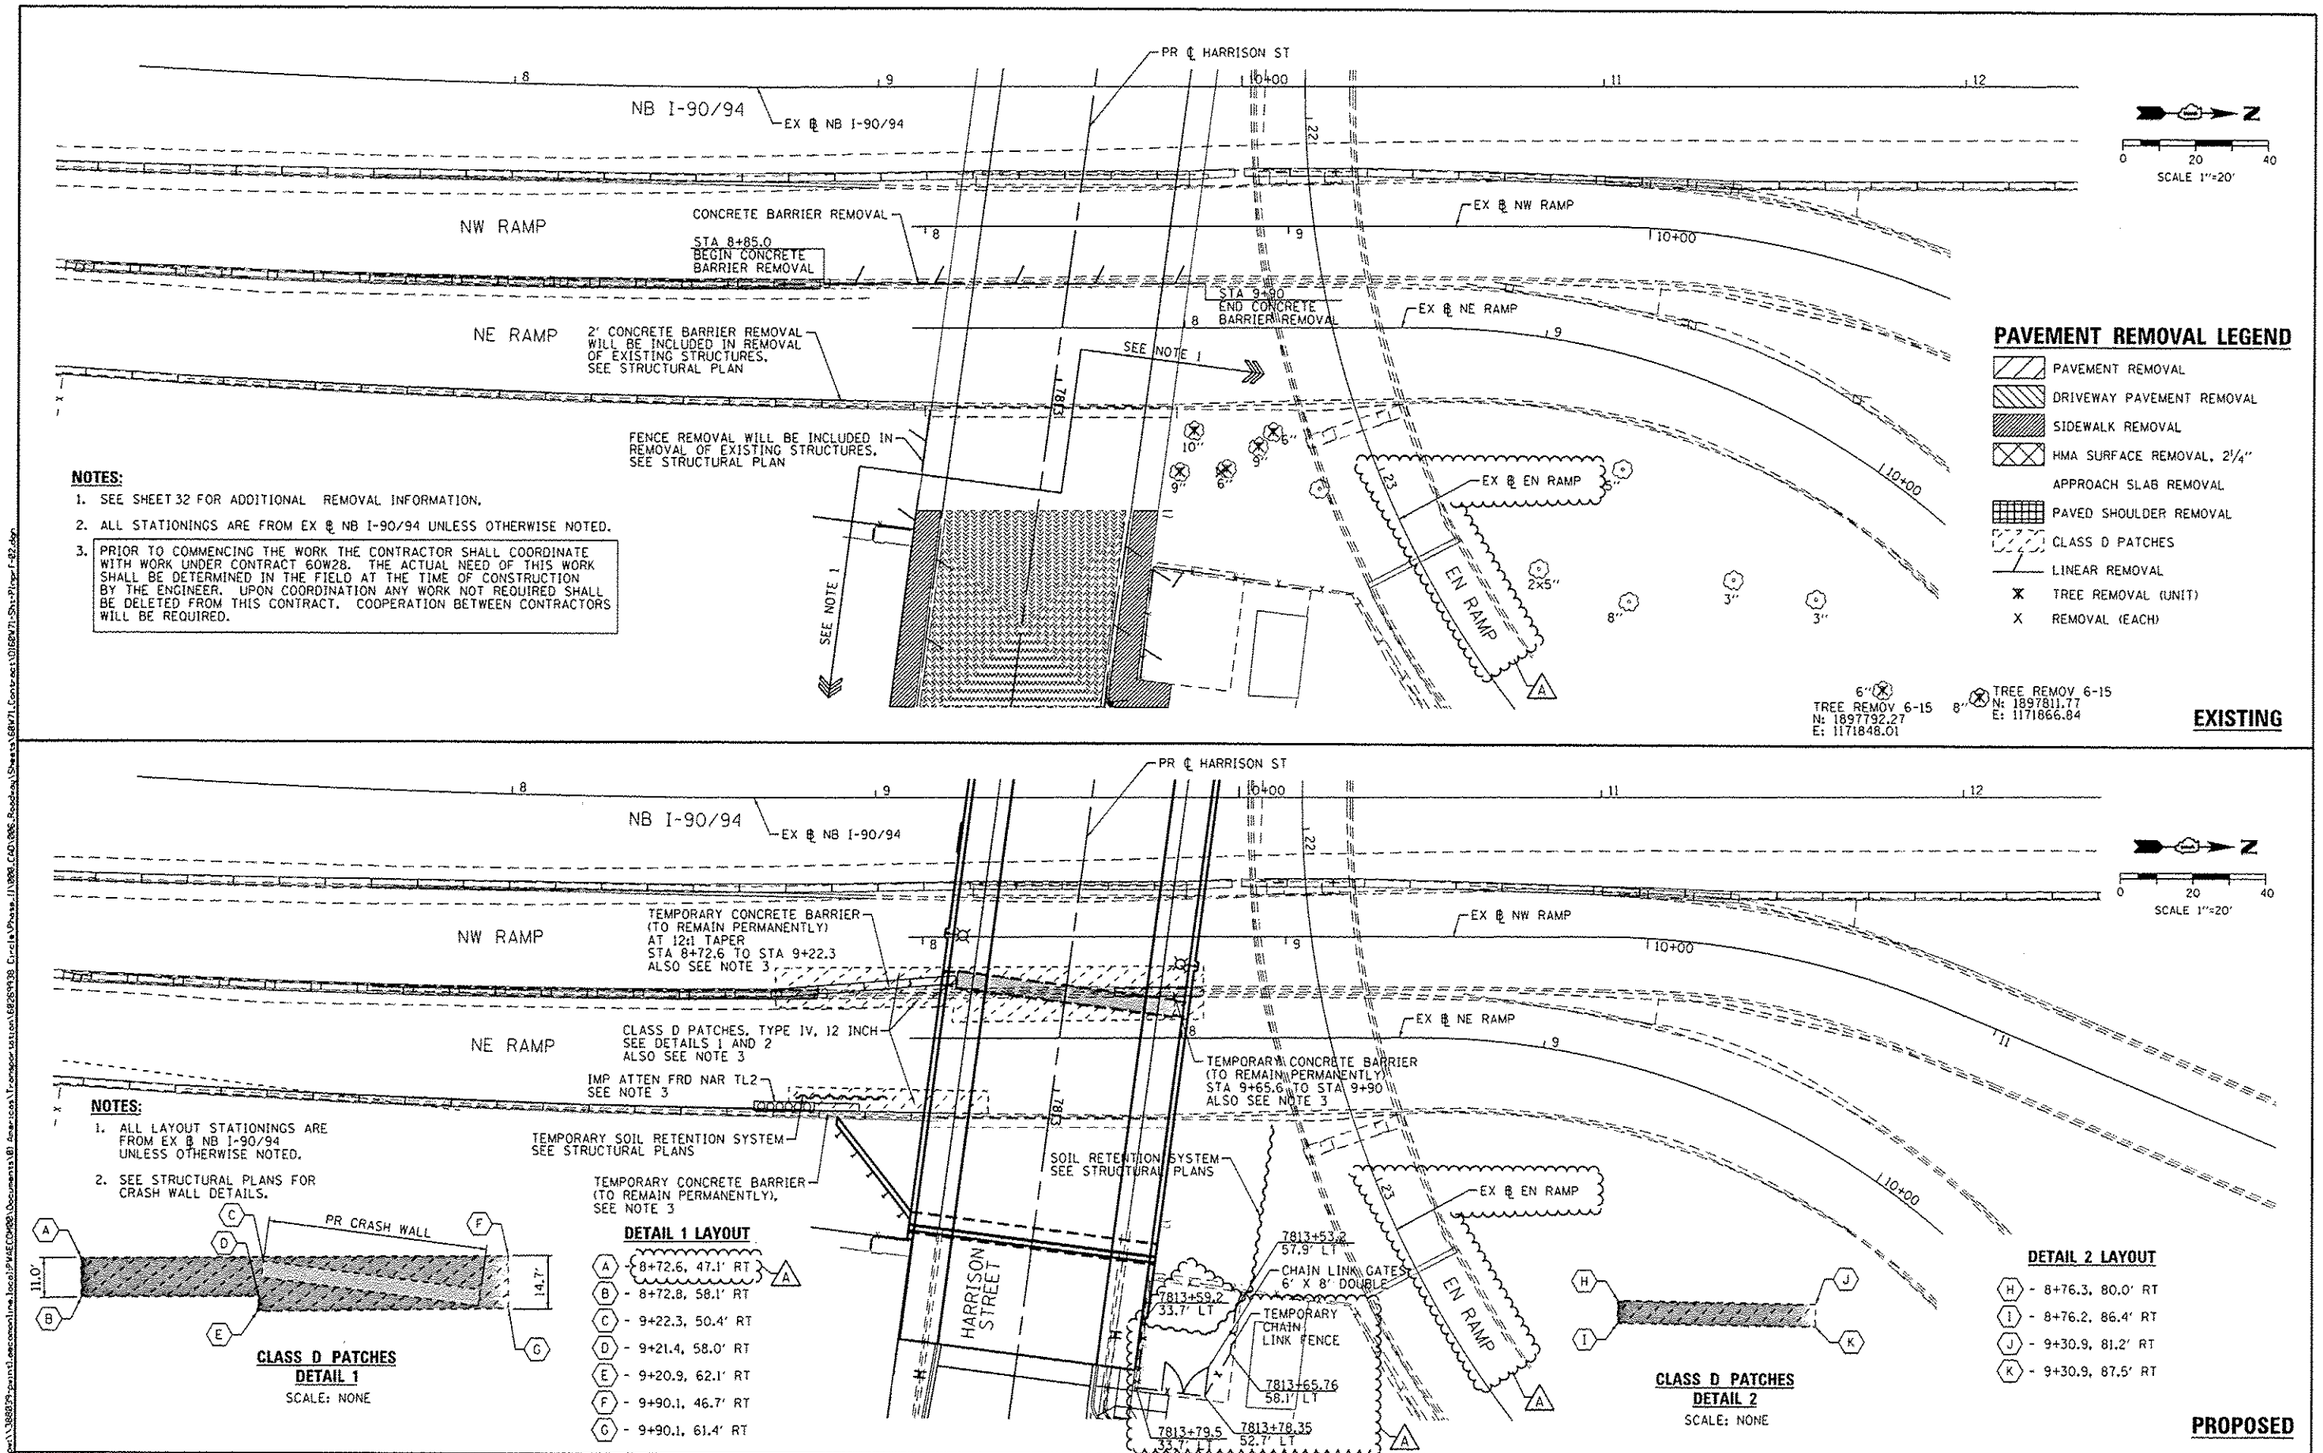

NOTES:

1. SEE SHEET 32 FOR ADDITIONAL REMOVAL INFORMATION.
2. ALL STATIONINGS ARE FROM EX ℄ NB I-90/94 UNLESS OTHERWISE NOTED.
3. PRIOR TO COMMENCING THE WORK THE CONTRACTOR SHALL COORDINATE WITH WORK UNDER CONTRACT 60W28. THE ACTUAL NEED OF THIS WORK SHALL BE DETERMINED IN THE FIELD AT THE TIME OF CONSTRUCTION BY THE ENGINEER. UPON COORDINATION ANY WORK NOT REQUIRED SHALL BE DELETED FROM THIS CONTRACT. COOPERATION BETWEEN CONTRACTORS WILL BE REQUIRED.

NOTES:

1. ALL LAYOUT STATIONINGS ARE FROM EX ℄ NB I-90/94 UNLESS OTHERWISE NOTED.
2. SEE STRUCTURAL PLANS FOR CRASH WALL DETAILS.

AECOM
303 EAST WACKER DRIVE, SUITE 1400
CHICAGO, IL 60601-5276
PHONE: (312) 373-7700 FAX: (312) 373-6800

D16BW71-Sht-Plnp-f-02.dgn	DESIGNED - OPS	REVISED - △4 04/03/2014	
USER NAME = pimsarno	DRAWN - OPS	REVISED -	
PLOT SCALE = 40.0000 ' / in.	CHECKED - DBM	REVISED -	
PLOT DATE = 4/3/2014	DATE - 02/19/14	REVISED -	

STATE OF ILLINOIS
DEPARTMENT OF TRANSPORTATION

REMOVAL AND ROADWAY PLAN
INTERSTATE

SCALE: 1" = 20' | SHEET 1 OF 1 SHEETS | STA. TO STA.

F.A.I. RTE.	SECTION	COUNTY	TOTAL SHEETS	SHEET NO.
90/94/290	2013-036R	COOK	256	33
		CONTRACT NO. 60W71		
		ILLINOIS FED. AID PROJECT		

FILE PATH = pw:\\38887-pwi\aecomonline.local:PWAECOM08\Documents\81 Services\Transportation\60289938 Circle\Phase II\896 CAD\896 Roadway\Sheets\60W71\D16BW71-Sht-Plnp-f-02.dgn