


## SIGN ASSEMBLIES

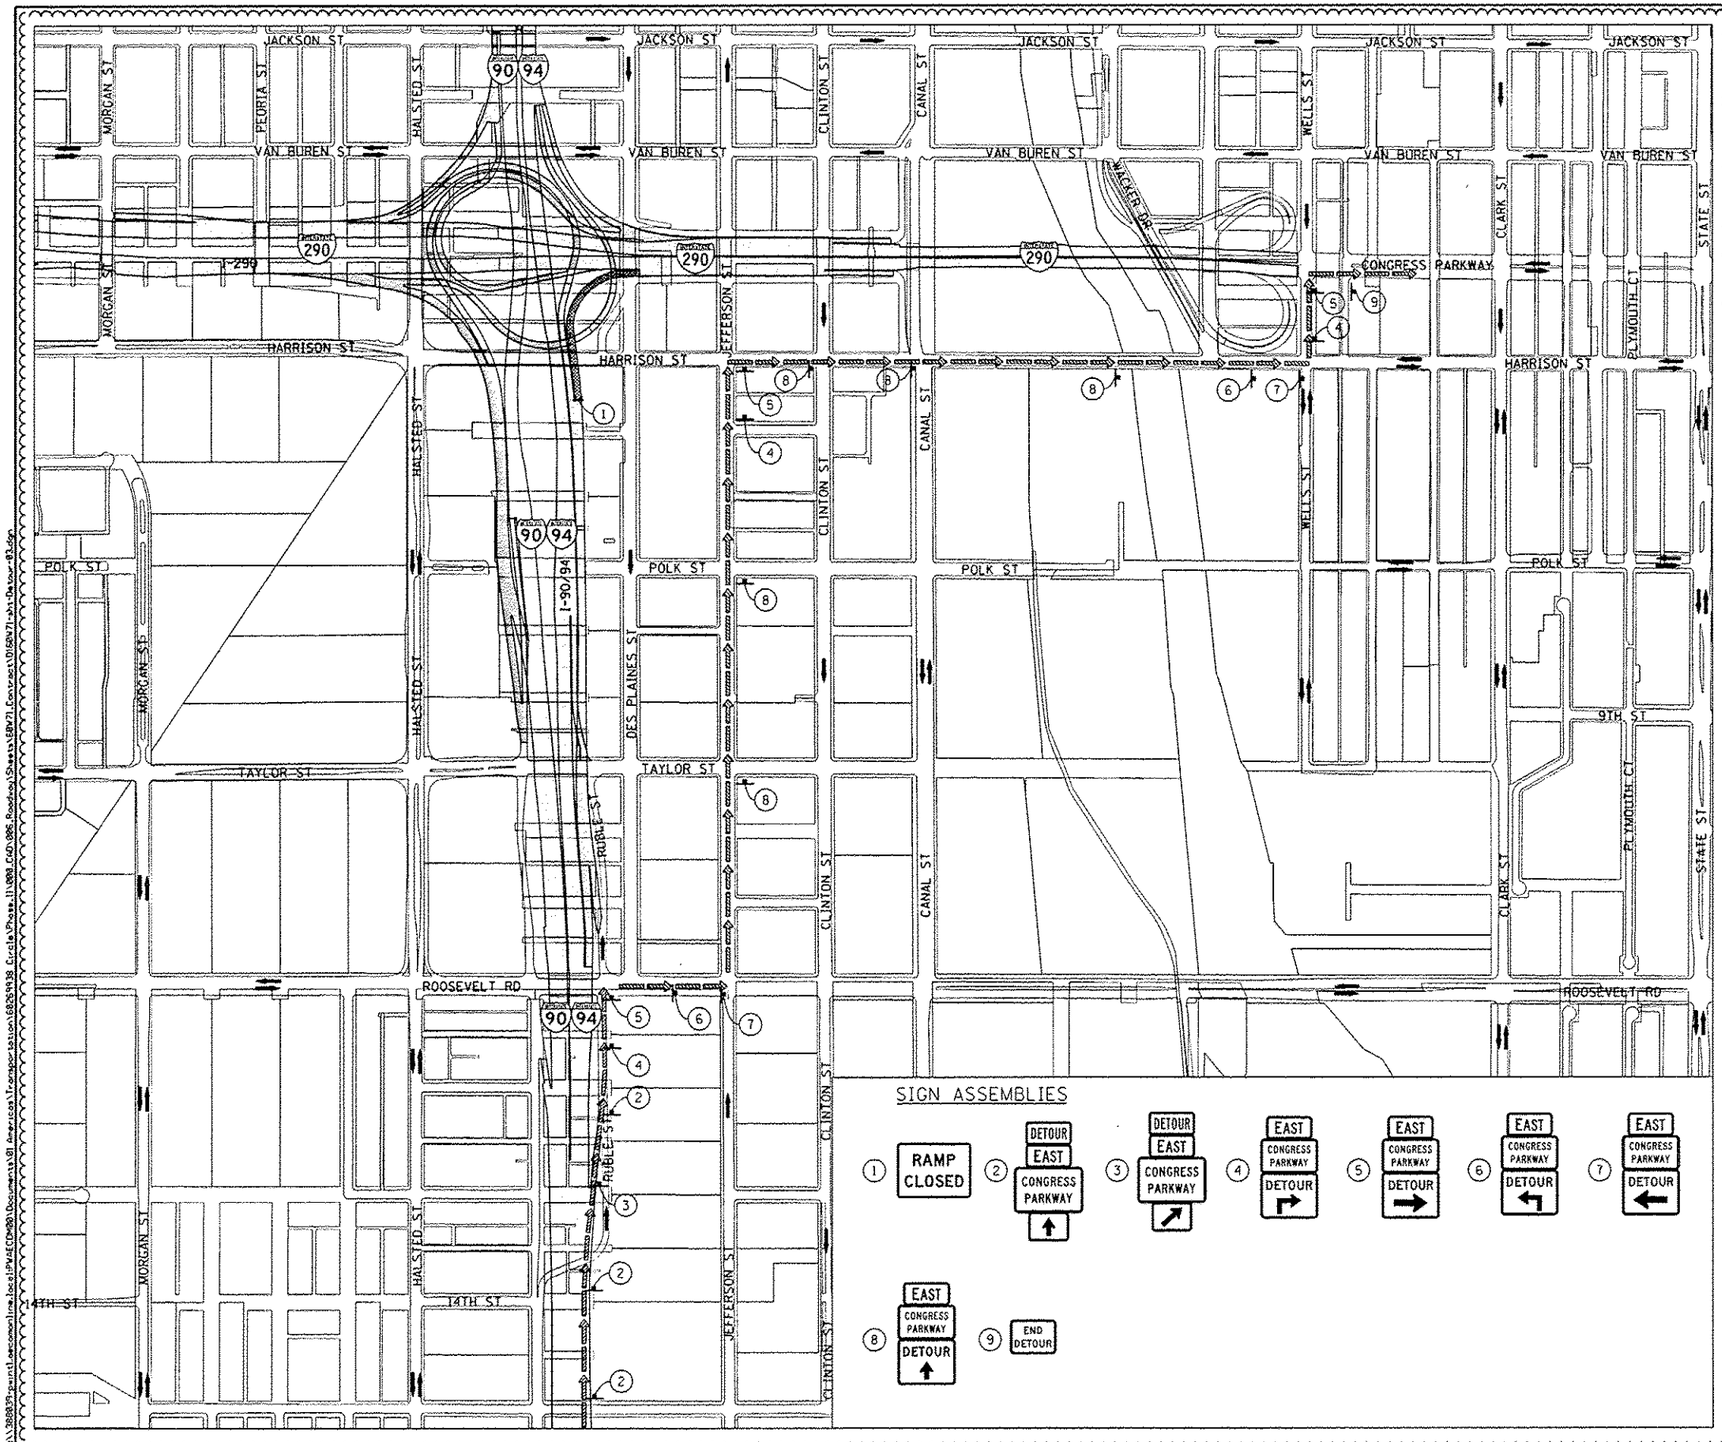


## TRAFFIC CONTROL NOTES

1. DETOUR SIGNING MUST BE INSTALLED PRIOR TO CLOSURE OF RAMP NE EXIT TO CONGRESS PARKWAY.
2. EXIT CLOSURE SHALL FOLLOW THE LATEST VERSION OF THE IDOT DISTRICT 1 STANDARD DETAIL TC-08. SEE SUGGESTED STAGES OF CONSTRUCTION AND TRAFFIC CONTROL PLANS FOR ADDITIONAL INFORMATION. THE CLOSURE MUST NOT BE ESTABLISHED PRIOR TO JANUARY 1, 2015.
3. PLACEMENT AND SPACING OF SIGNS AND BARRICADES SHALL BE IN ACCORDANCE WITH IDOT DISTRICT 1 STANDARD DETAIL TC-21.
4. ALL DETOUR SIGNS SHALL HAVE AN ORANGE BACKGROUND WITH BLACK LETTERS.
5. THE CONTRACTOR IS RESPONSIBLE FOR COORDINATION WITH OTHER ROAD WORK IN THE AREA.
6. THE COST OF SUPPLYING, ERECTING AND MAINTAINING BARRICADES, WARNING LIGHTS AND STANDARD SIGNS ALONG ALL DETOUR ROUTES SHALL BE INCLUDED IN THE CONTRACT COST OF TRAFFIC CONTROL AND PROTECTION (SPECIAL).
7. DETOUR SIGNING SHALL REMAIN IN PLACE AFTER THE COMPLETION OF THE CONTRACT. THE CONTRACTOR SHALL LEAVE DETOUR SIGNS IN PLACE AND OWNERSHIP AND MAINTENANCE OF DETOUR SIGNS SHALL BE TRANSFERRED TO THE DEPARTMENT.

## LEGEND

- SUGGESTED PRIMARY ROUTE
- TEMPORARY SIGN
- EXISTING SIGN
- EXISTING POLE
- SIGN BARRICADE TYPE III
- TWO-WAY STREET
- ONE-WAY STREET
- RAMP CLOSURE

N

0 300 600
SCALE: 1" = 300'

## DETOUR SIGNS TYPE & SIZE

(ALL SIGN COLORS SHALL BE ACCORDING TO THE LATEST EDITION OF THE MUTCD)

| | |
|---|---|
| EAST | M3-2 (24"x12") |
| DETOUR | M4-8 (24"x12") |
| DETOUR DETOUR | M4-9R (30"x24") |
| DETOUR DETOUR | M4-9L (30"x24") |
| DETOUR | M4-9 (30"x24") |
| | M6-2 (21"x15") |
| | M6-3 (21"x15") |
| END DETOUR | M4-8A (24"x18") |
| RAMP CLOSED | SEE TC-08 FOR SIGN INFORMATION BLACK LETTERS ON ORANGE BACKGROUND (48"x36") |
| * CONGRESS PARKWAY | TC-SGN-03 CUSTOM SPECIAL - LOCAL ROAD BLACK LETTERS ON ORANGE BACKGROUND (30"x18") |
| * CONGRESS PARKWAY | TC-SGN-02 CUSTOM SPECIAL - INTERSTATE BLACK LETTERS ON ORANGE BACKGROUND (36"x24") |

* TO BE PAID FOR AS TEMPORARY INFORMATION SIGNING

AECOM
303 EAST WACKER DRIVE, SUITE 1400
CHICAGO, IL 60601-5276
PHONE: (312) 373-7700 FAX: (312) 373-6800

| | | | |
|---|---|---|---|
| D160W71-sht-Detour-03.dgn | DESIGNED - AFC | REVISED - ⚠ 04/03/2014 | |
| USER NAME = pmsarno | DRAWN - AFC | REVISED - | |
| PLOT SCALE = 600.0000 ' / in. | CHECKED - DBM | REVISED - | |
| PLOT DATE = 4/4/2014 | DATE - | REVISED - | |

**STATE OF ILLINOIS**
**DEPARTMENT OF TRANSPORTATION**

**DETOUR PLAN**
**RAMP NE**

SCALE: 1" = 300' | SHEET 1 OF 1 SHEETS | STA. | TO STA.

| F.A.I. RTE. | SECTION | COUNTY | TOTAL SHEETS | SHEET NO. |
|---|---|---|---|---|
| 90/94/290 | 2013-036R | COOK | 256 | 33C |
| | | CONTRACT NO. 60W71 | | |
| | ILLINOIS FED. AID PROJECT | | | |

FILE PATH = pw:\\20082\Documents.Library\Local\PWECD\60\Documents\01 American\Transportation\60256\936 Circle\Phase II\W60 CAD\06 Roadway\Sheets\60W71 Construction\D160W71-sht-Detour-03.dgn