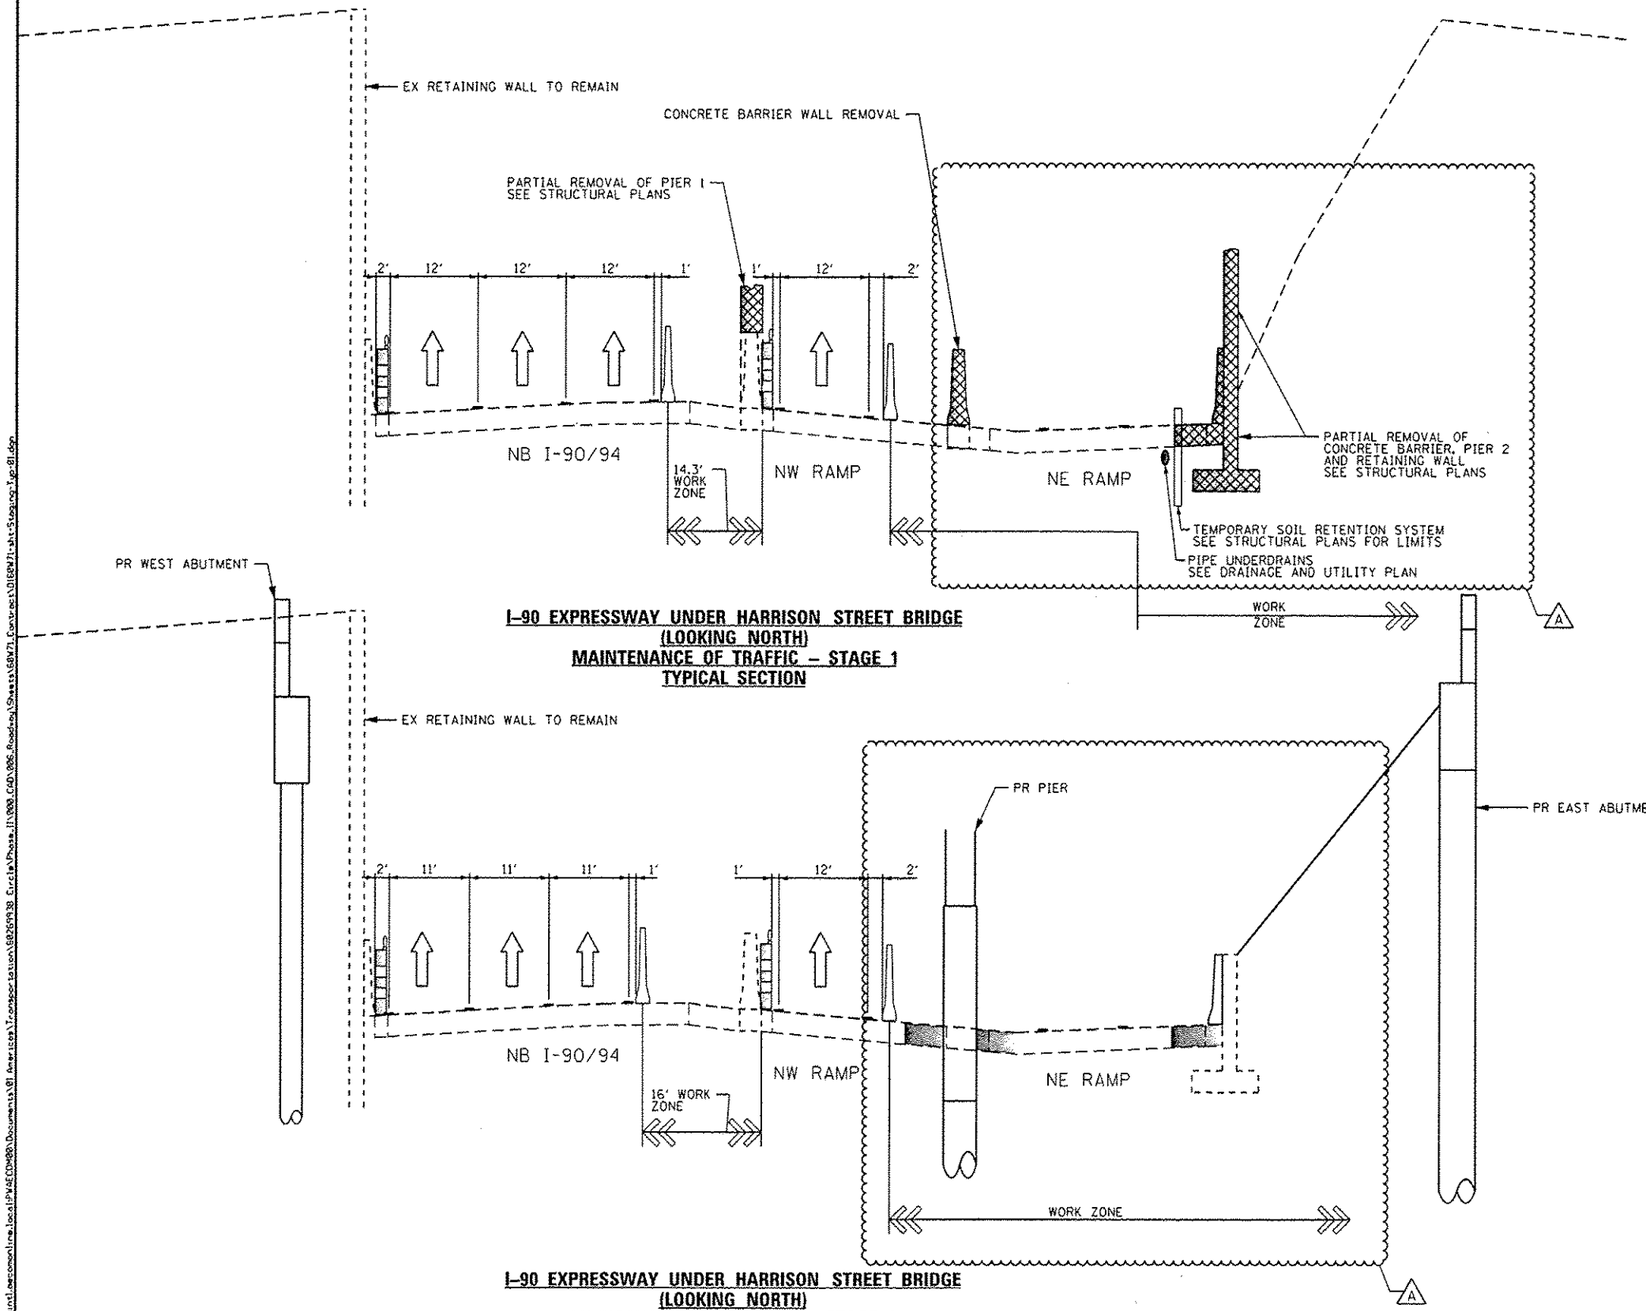

I-90 EXPRESSWAY UNDER HARRISON STREET BRIDGE
(LOOKING NORTH)
MAINTENANCE OF TRAFFIC – STAGE 1
TYPICAL SECTION

I-90 EXPRESSWAY UNDER HARRISON STREET BRIDGE
(LOOKING NORTH)
MAINTENANCE OF TRAFFIC – STAGE 2
TYPICAL SECTION

LEGEND

- WORK ZONE
- TEMPORARY IMPACT ATTENUATOR
- TEMPORARY CONCRETE BARRIER
- TYPE II BARRICADES OR DRUMS WITH STEADY BURN LIGHT (AT SPECIFIED SPACING)
- TEMPORARY SOIL RETENTION SYSTEM OR BRACED EXCAVATION
- DIRECTION OF TRAFFIC FLOW
- SIGN
- VERTICAL PANEL WITH STEADY BURNING LIGHT (AT SPECIFIED SPACING)
- ARROW BOARD
- TYPE III BARRICADE
- BARRICADE OR DRUM WITH FLASHING LIGHT
- DETECTABLE PEDESTRIAN CHANELIZING BARRICADE
- TEMPORARY PAVEMENT MARKING
- REMOVAL LIMITS
- CLASS D PATCHES

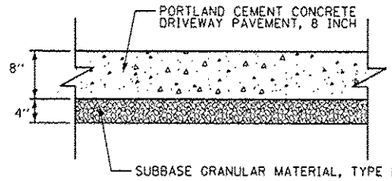

TEMPORARY WIDENING AT CTA BUS TURNOUT
MAINTENANCE OF TRAFFIC – STAGE 1
TYPICAL SECTION

AECOM
303 EAST WACKER DRIVE, SUITE 1400
CHICAGO, IL 60601-5276
PHONE: (312) 373-7700 FAX: (312) 373-6800

D160W71-sht-Staging-Typ-01.dgn	DESIGNED - OPS	REVISED - ⚠ 04/03/2014	
USER NAME = pmsorno	DRAWN - OPS	REVISED -	
PLOT SCALE = 20.0000 ' / in.	CHECKED - DBM	REVISED -	
PLOT DATE = 4/4/2014	DATE - 02/19/14	REVISED -	

STATE OF ILLINOIS
DEPARTMENT OF TRANSPORTATION

SUGGESTED STAGES OF CONSTRUCTION AND TRAFFIC CONTROL PLAN
TYPICAL SECTIONS

SCALE: NONE | SHEET 1 OF 1 SHEETS | STA. | TO STA.

F.A.I. RTE.	SECTION	COUNTY	TOTAL SHEETS	SHEET NO.
90/94/290	2013-036R	COOK	256	37
		CONTRACT NO. 60W71		
		ILLINOIS FED. AID PROJECT		

FILE PATH = p:\398803-project\aecomcorp\me\local\PWECOM60\Documents\81 Americas\17-prospection\60260971\Cyclic\Phase_II\1000_CAD\006-Roadway\Sheets\60W71-sht-Staging-Typ-01.dgn