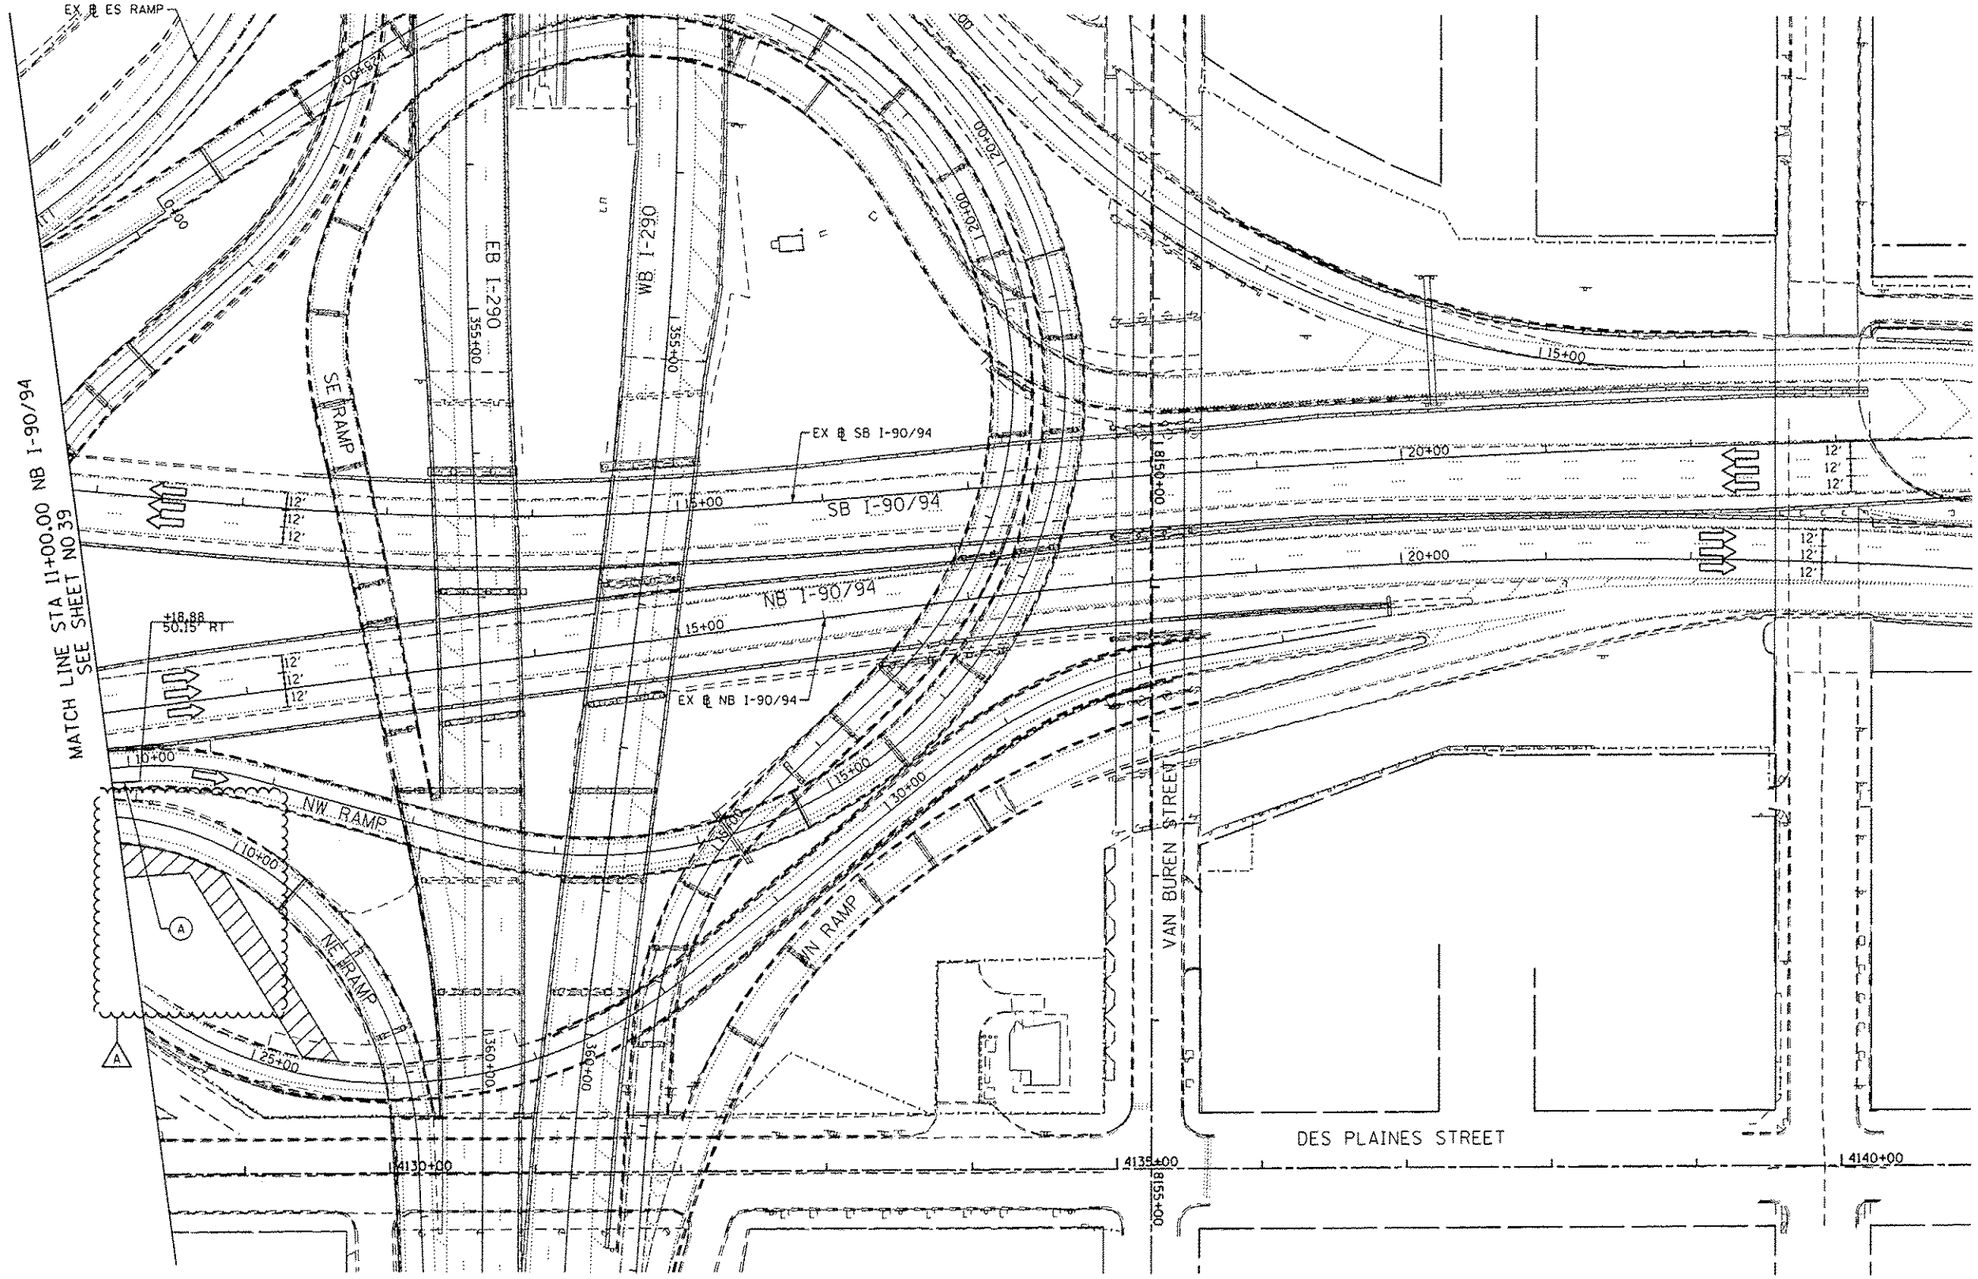

AECOM 303 EAST WACKER DRIVE, SUITE 1400 CHICAGO, IL 60601-5276 PHONE: (312) 373-7700 FAX: (312) 373-6800	D160W71-Sht-Staging1-03.dgn	DESIGNED - OPS	REVISED - △ 04/03/2014	STATE OF ILLINOIS DEPARTMENT OF TRANSPORTATION	SUGGESTED STAGES OF CONSTRUCTION AND TRAFFIC CONTROL PLAN STAGE 1	F.A.I. RTE.	SECTION	COUNTY	TOTAL SHEETS	SHEET NO.
	USER NAME = pimserno	DRAWN - OPS	REVISED -			90/94/290	2013-036R	COOK	256	40
	PLOT SCALE = 100.0000 ' / in.	CHECKED - DBM	REVISED -					CONTRACT NO. 60W71		
	PLOT DATE = 4/4/2014	DATE - 12/20/13	REVISED -		SCALE: 1" = 50' SHEET 3 OF 3 SHEETS STA. TO STA.			ILLINOIS FED. AID PROJECT		