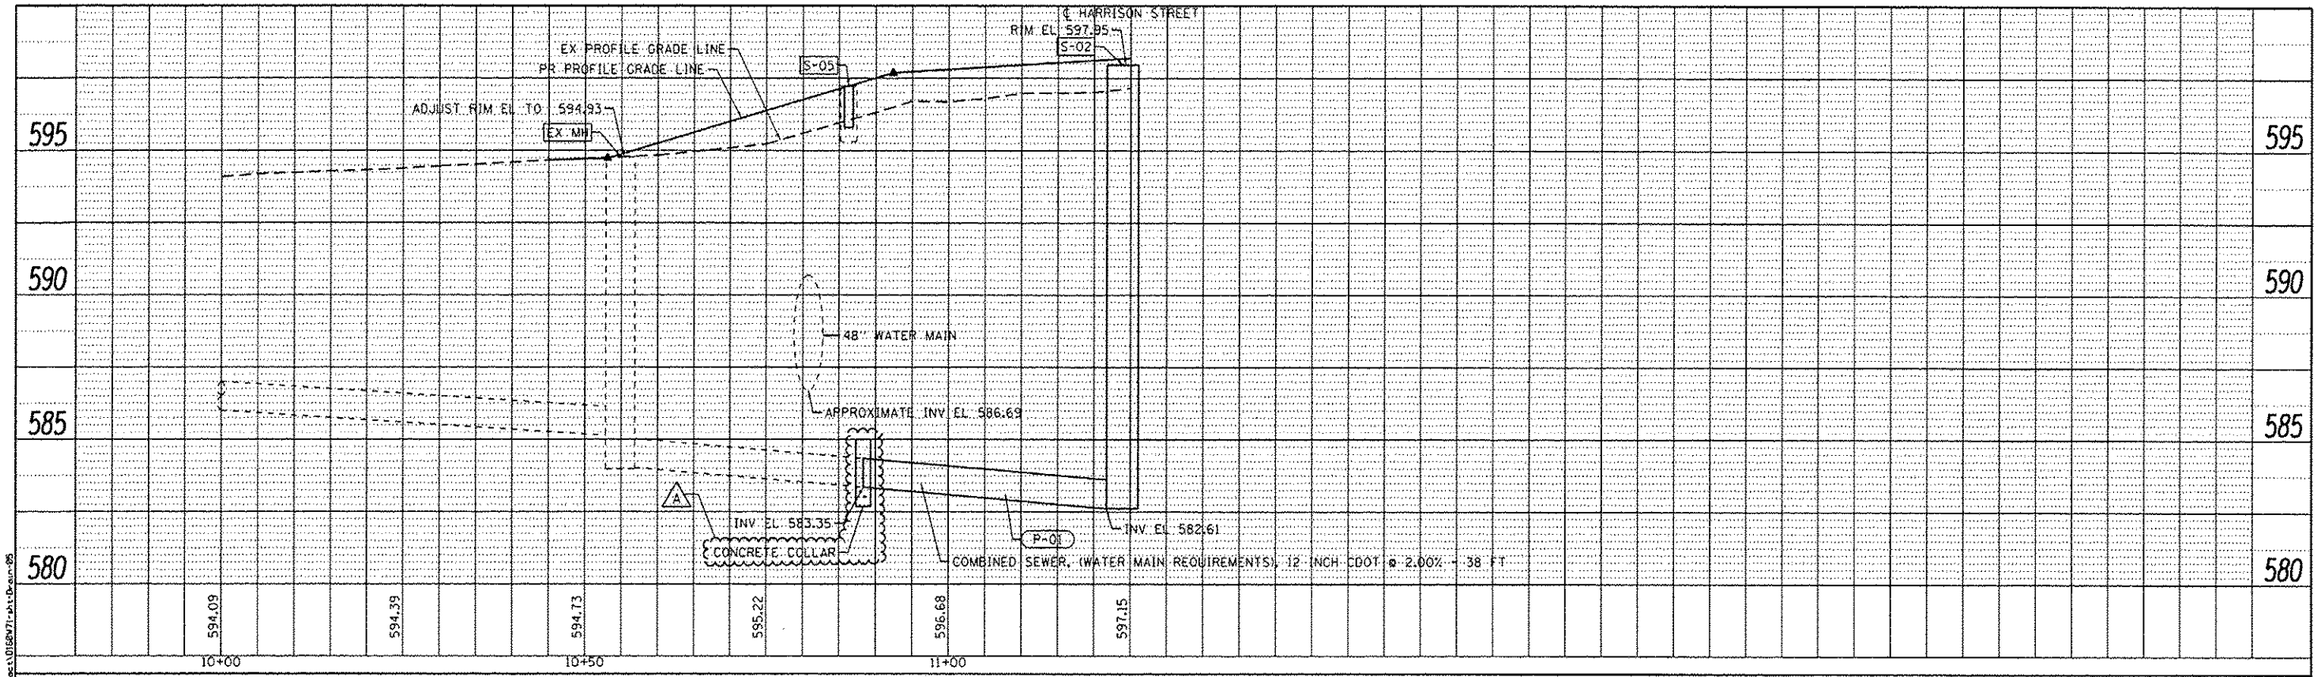

NOTES:

(A) EXISTING UTILITIES SHOWN ARE BASED UPON SUE LOCATE INFORMATION. DEPTHS OF UTILITIES ARE BASED UPON ASSUMED DEPTHS OR RECORD INFORMATION IF AVAILABLE. EXISTING AND PROPOSED SEWER IS SHOWN BASED UPON SURVEY DATA, ATLAS INFORMATION AND THE PROPOSED PLANS.

FILE PATH = p:\\388897-pwnt\documents\local\PWAECOM80\Documents\81 Americas\Transportation\182876938 Cicero\Phase II\1880.CAD\186 Roadway\Sheets\60W71-plt-Drain-05

AECOM
303 EAST WACKER DRIVE, SUITE 1400
CHICAGO, IL 60601-5276
PHONE: (312) 373-7700 FAX: (312) 373-6800

0160W71-plt-Drain-05	DESIGNED - AFC	REVISED - ⚠ 04/03/2014
USER NAME = chiua	DRAWN - AFC	REVISED -
PLOT SCALE = 20.0000 ' / in.	CHECKED - EEY	REVISED -
PLOT DATE = 3/31/2014	DATE - 12/20/13	REVISED -

STATE OF ILLINOIS
DEPARTMENT OF TRANSPORTATION

DRAINAGE AND UTILITY PROFILE
EAST CERMAK PUMPING STATION

SCALE: 1" = 10' | SHEET 1 OF 1 SHEETS | STA. | TO STA.

F.A.I. RTE.	SECTION	COUNTY	TOTAL SHEETS	SHEET NO.
90/94	2013-036R	COOK	256	52
		CONTRACT NO. 60W71		
	ILLINOIS FED. AID PROJECT			