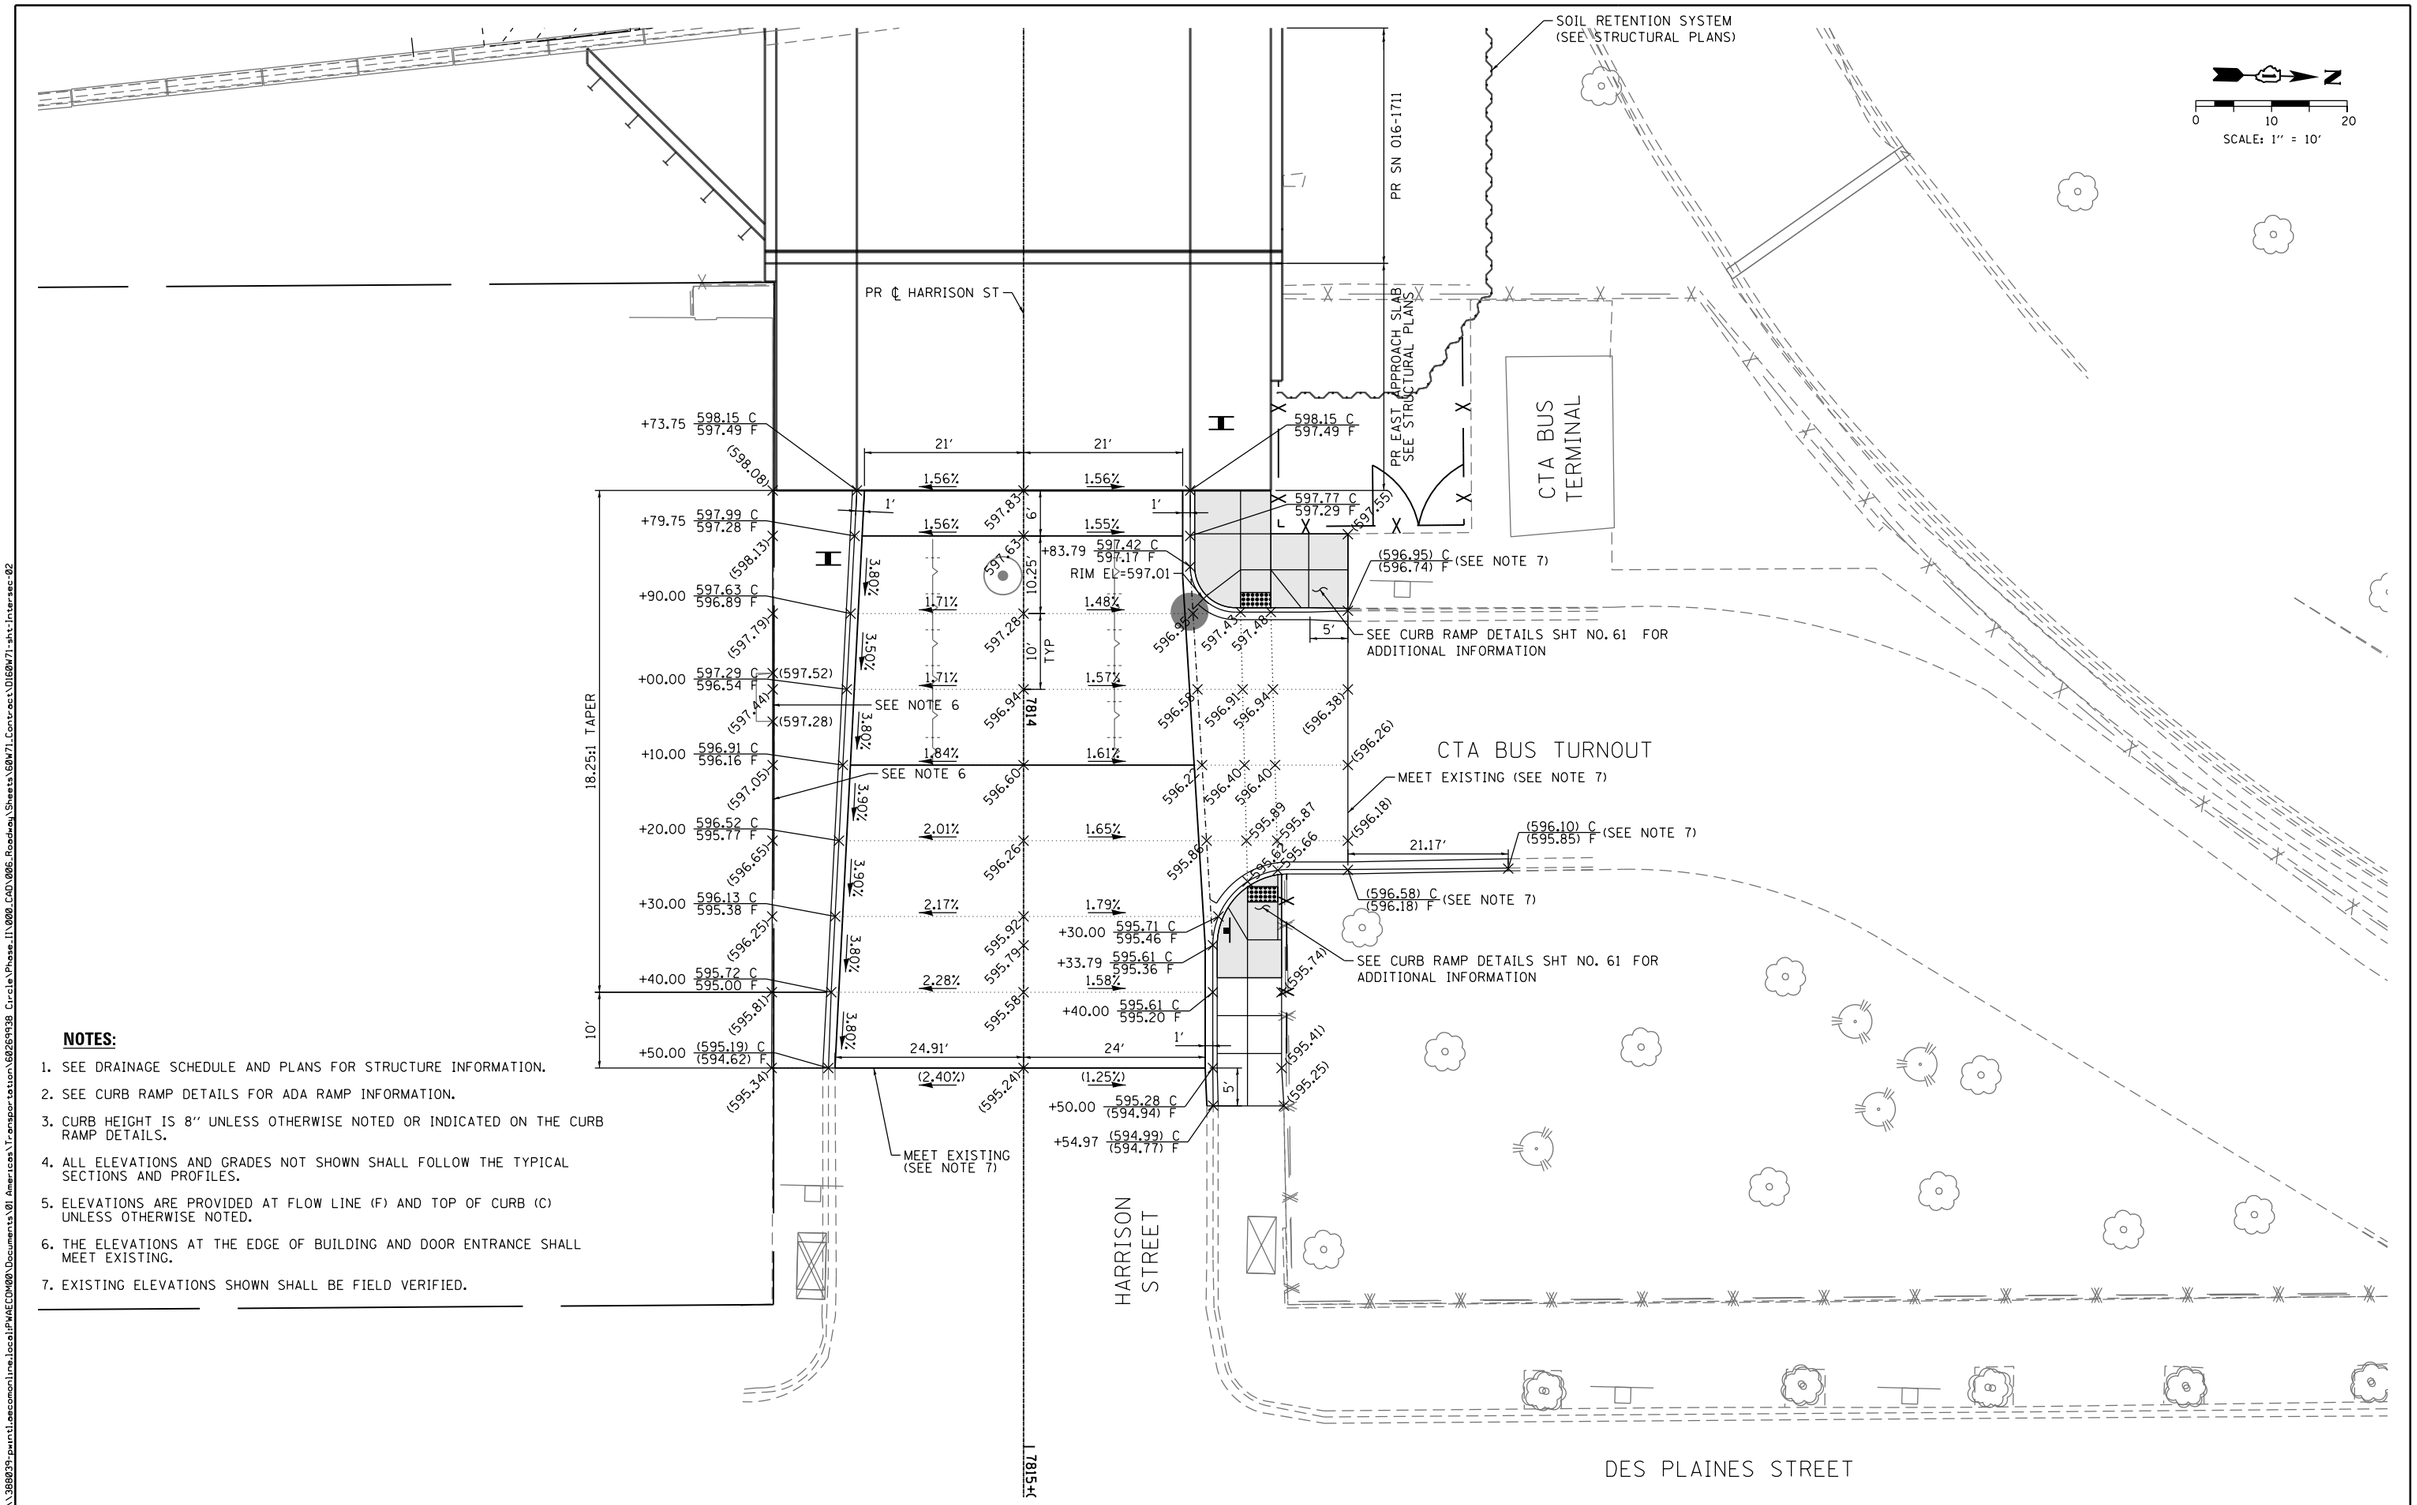

NOTES:

1. SEE DRAINAGE SCHEDULE AND PLANS FOR STRUCTURE INFORMATION.
2. SEE CURB RAMP DETAILS FOR ADA RAMP INFORMATION.
3. CURB HEIGHT IS 8" UNLESS OTHERWISE NOTED OR INDICATED ON THE CURB RAMP DETAILS.
4. ALL ELEVATIONS AND GRADES NOT SHOWN SHALL FOLLOW THE TYPICAL SECTIONS AND PROFILES.
5. ELEVATIONS ARE PROVIDED AT FLOW LINE (F) AND TOP OF CURB (C) UNLESS OTHERWISE NOTED.
6. THE ELEVATIONS AT THE EDGE OF BUILDING AND DOOR ENTRANCE SHALL MEET EXISTING.
7. EXISTING ELEVATIONS SHOWN SHALL BE FIELD VERIFIED.

FILE PATH = pw:\\388039-pwint.aecomonline.local\PWAECOM00\Documents\01 Americas\Transportation\60269938 Circle\Phase II\000.CAD\006.Roadway\Sheets\60W71.Contract\D160W71-sht-intersec-02

AECOM
303 EAST WACKER DRIVE, SUITE 1400
CHICAGO, IL 60601-5276
PHONE: (312) 373-7700 FAX: (312) 373-6800

D160W71-sht-intersec-02	DESIGNED - AFC	REVISED -	
USER NAME = chiua	DRAWN - AFC	REVISED -	
PLOT SCALE = 20.0000 ' / in.	CHECKED - DBM	REVISED -	
PLOT DATE = 2/19/2014	DATE - 02/19/14	REVISED -	

STATE OF ILLINOIS
DEPARTMENT OF TRANSPORTATION

ROADWAY AND GRADING PLAN DETAILS
HARRISON STREET

SCALE: 1" = 10' | SHEET 3 OF 3 SHEETS | STA. | TO STA.

F.A.I. RTE.	SECTION	COUNTY	TOTAL SHEETS	SHEET NO.
90/94/290	2013-036R	COOK	256	59
		CONTRACT NO. 60W71		
	ILLINOIS FED. AID PROJECT			