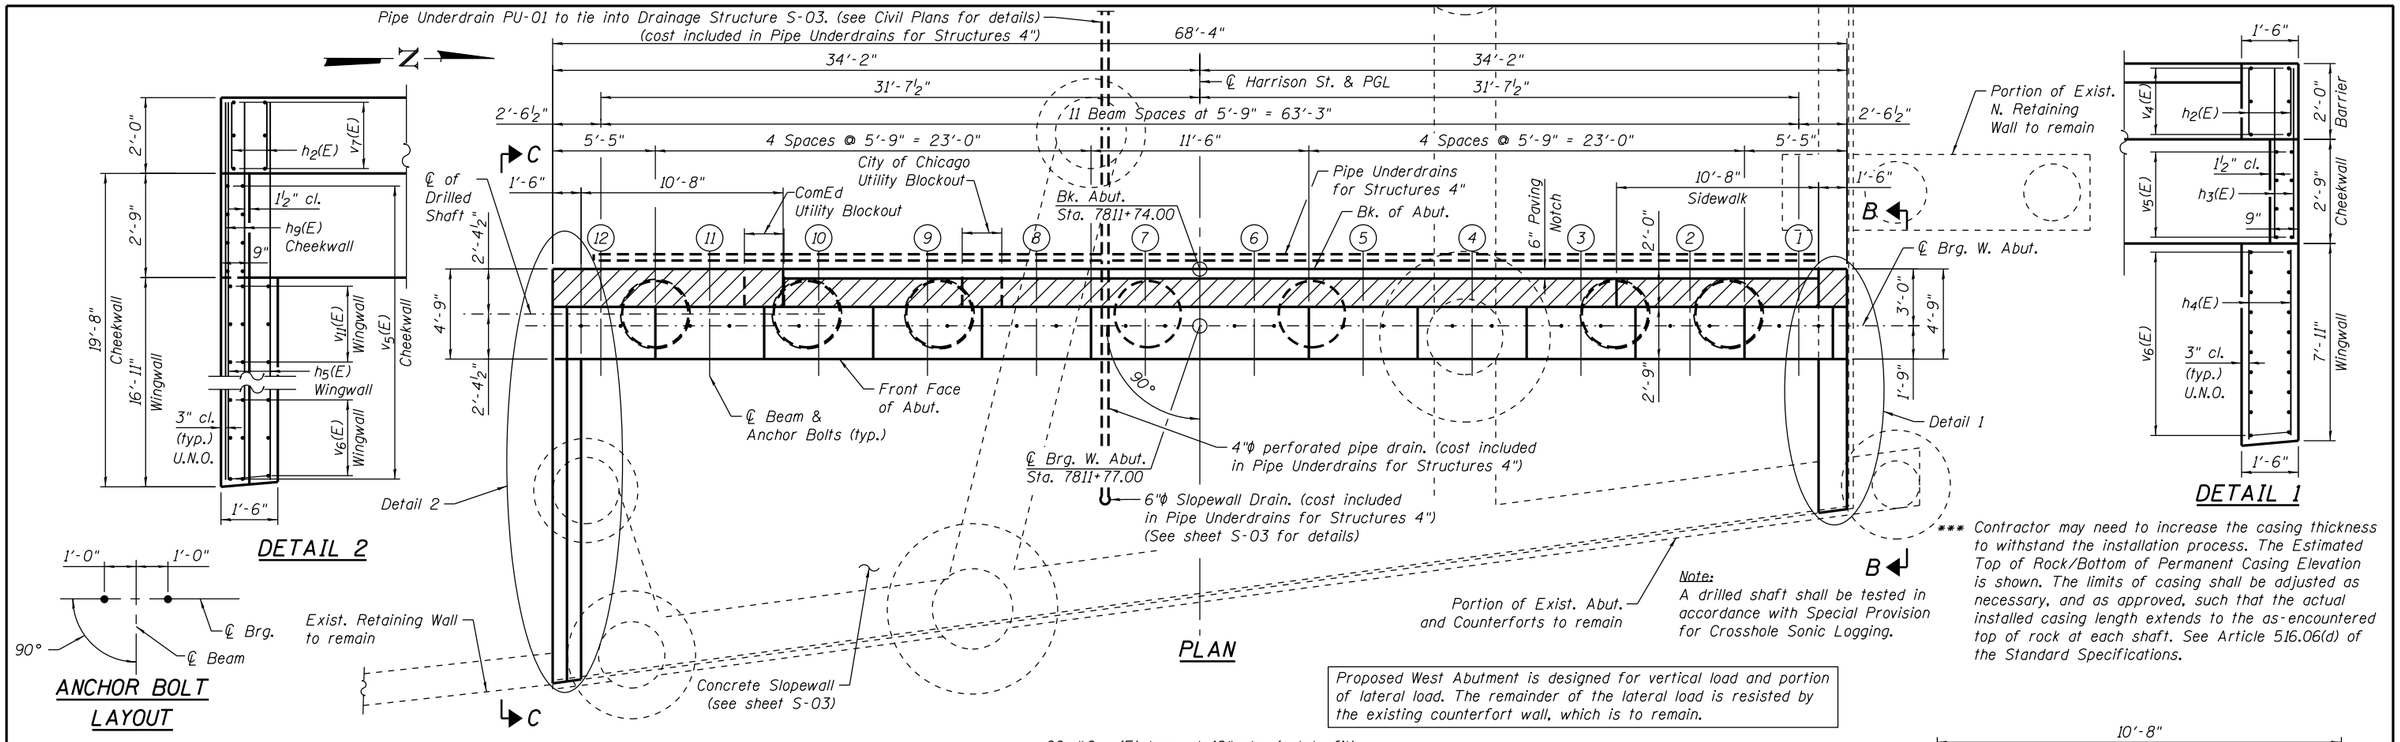

Beam No.	Seat Elevation
1	593.73
2	593.82
3	593.91
4	594.00
5	594.09
6	594.18
7	594.18
8	594.09
9	594.00
10	593.91
11	593.82
12	593.73

Note A: Conduit provided by others. Contractor to coordinate with utility owner for location and size of the utility blockouts. Cost of utility blockouts included in Concrete Structures. (see electrical plans)

Note B: Cost of utility blockouts included in Concrete Structures. (see electrical plans)

(Unless Noted Otherwise)
#5 bar = 3'-3"
#6 bar = 3'-10"
#8 bar = 6'-9"
#9 bar = 8'-7"
#10 bar = 10'-10"

1. For section views see Sheet S-32.
2. For Anchor Bolt Details see Sheet S-29.
3. Hatched area to be poured after superstructure false work has been removed. Quantity of concrete included with Concrete Superstructure.
4. Bars noted thus. 3x2-#5 indicates 3 lines of bars with 2 lengths of bars per line.

AECOM

USER NAME = dabezicd	DESIGNED - DD	REVISED
	CHECKED - DEV	REVISED
PLOT SCALE = N.T.S.	DRAWN - BRD	REVISED
PLOT DATE = 2/19/2014	CHECKED - DEV	REVISED

STATE OF ILLINOIS
DEPARTMENT OF TRANSPORTATION

WEST ABUTMENT PLAN AND ELEVATION
STRUCTURE NO. 016-1711
SHEET NO. S-31 OF S-47 SHEETS

F.A.I. RTE.	SECTION	COUNTY	TOTAL SHEETS	SHEET NO.
90/94/290	2013-036R	COOK	256	123
		CONTRACT NO. 60W71		
	ILLINOIS FED. AID PROJECT -NUMBER-			

0161711-60W71-S31-Abutment