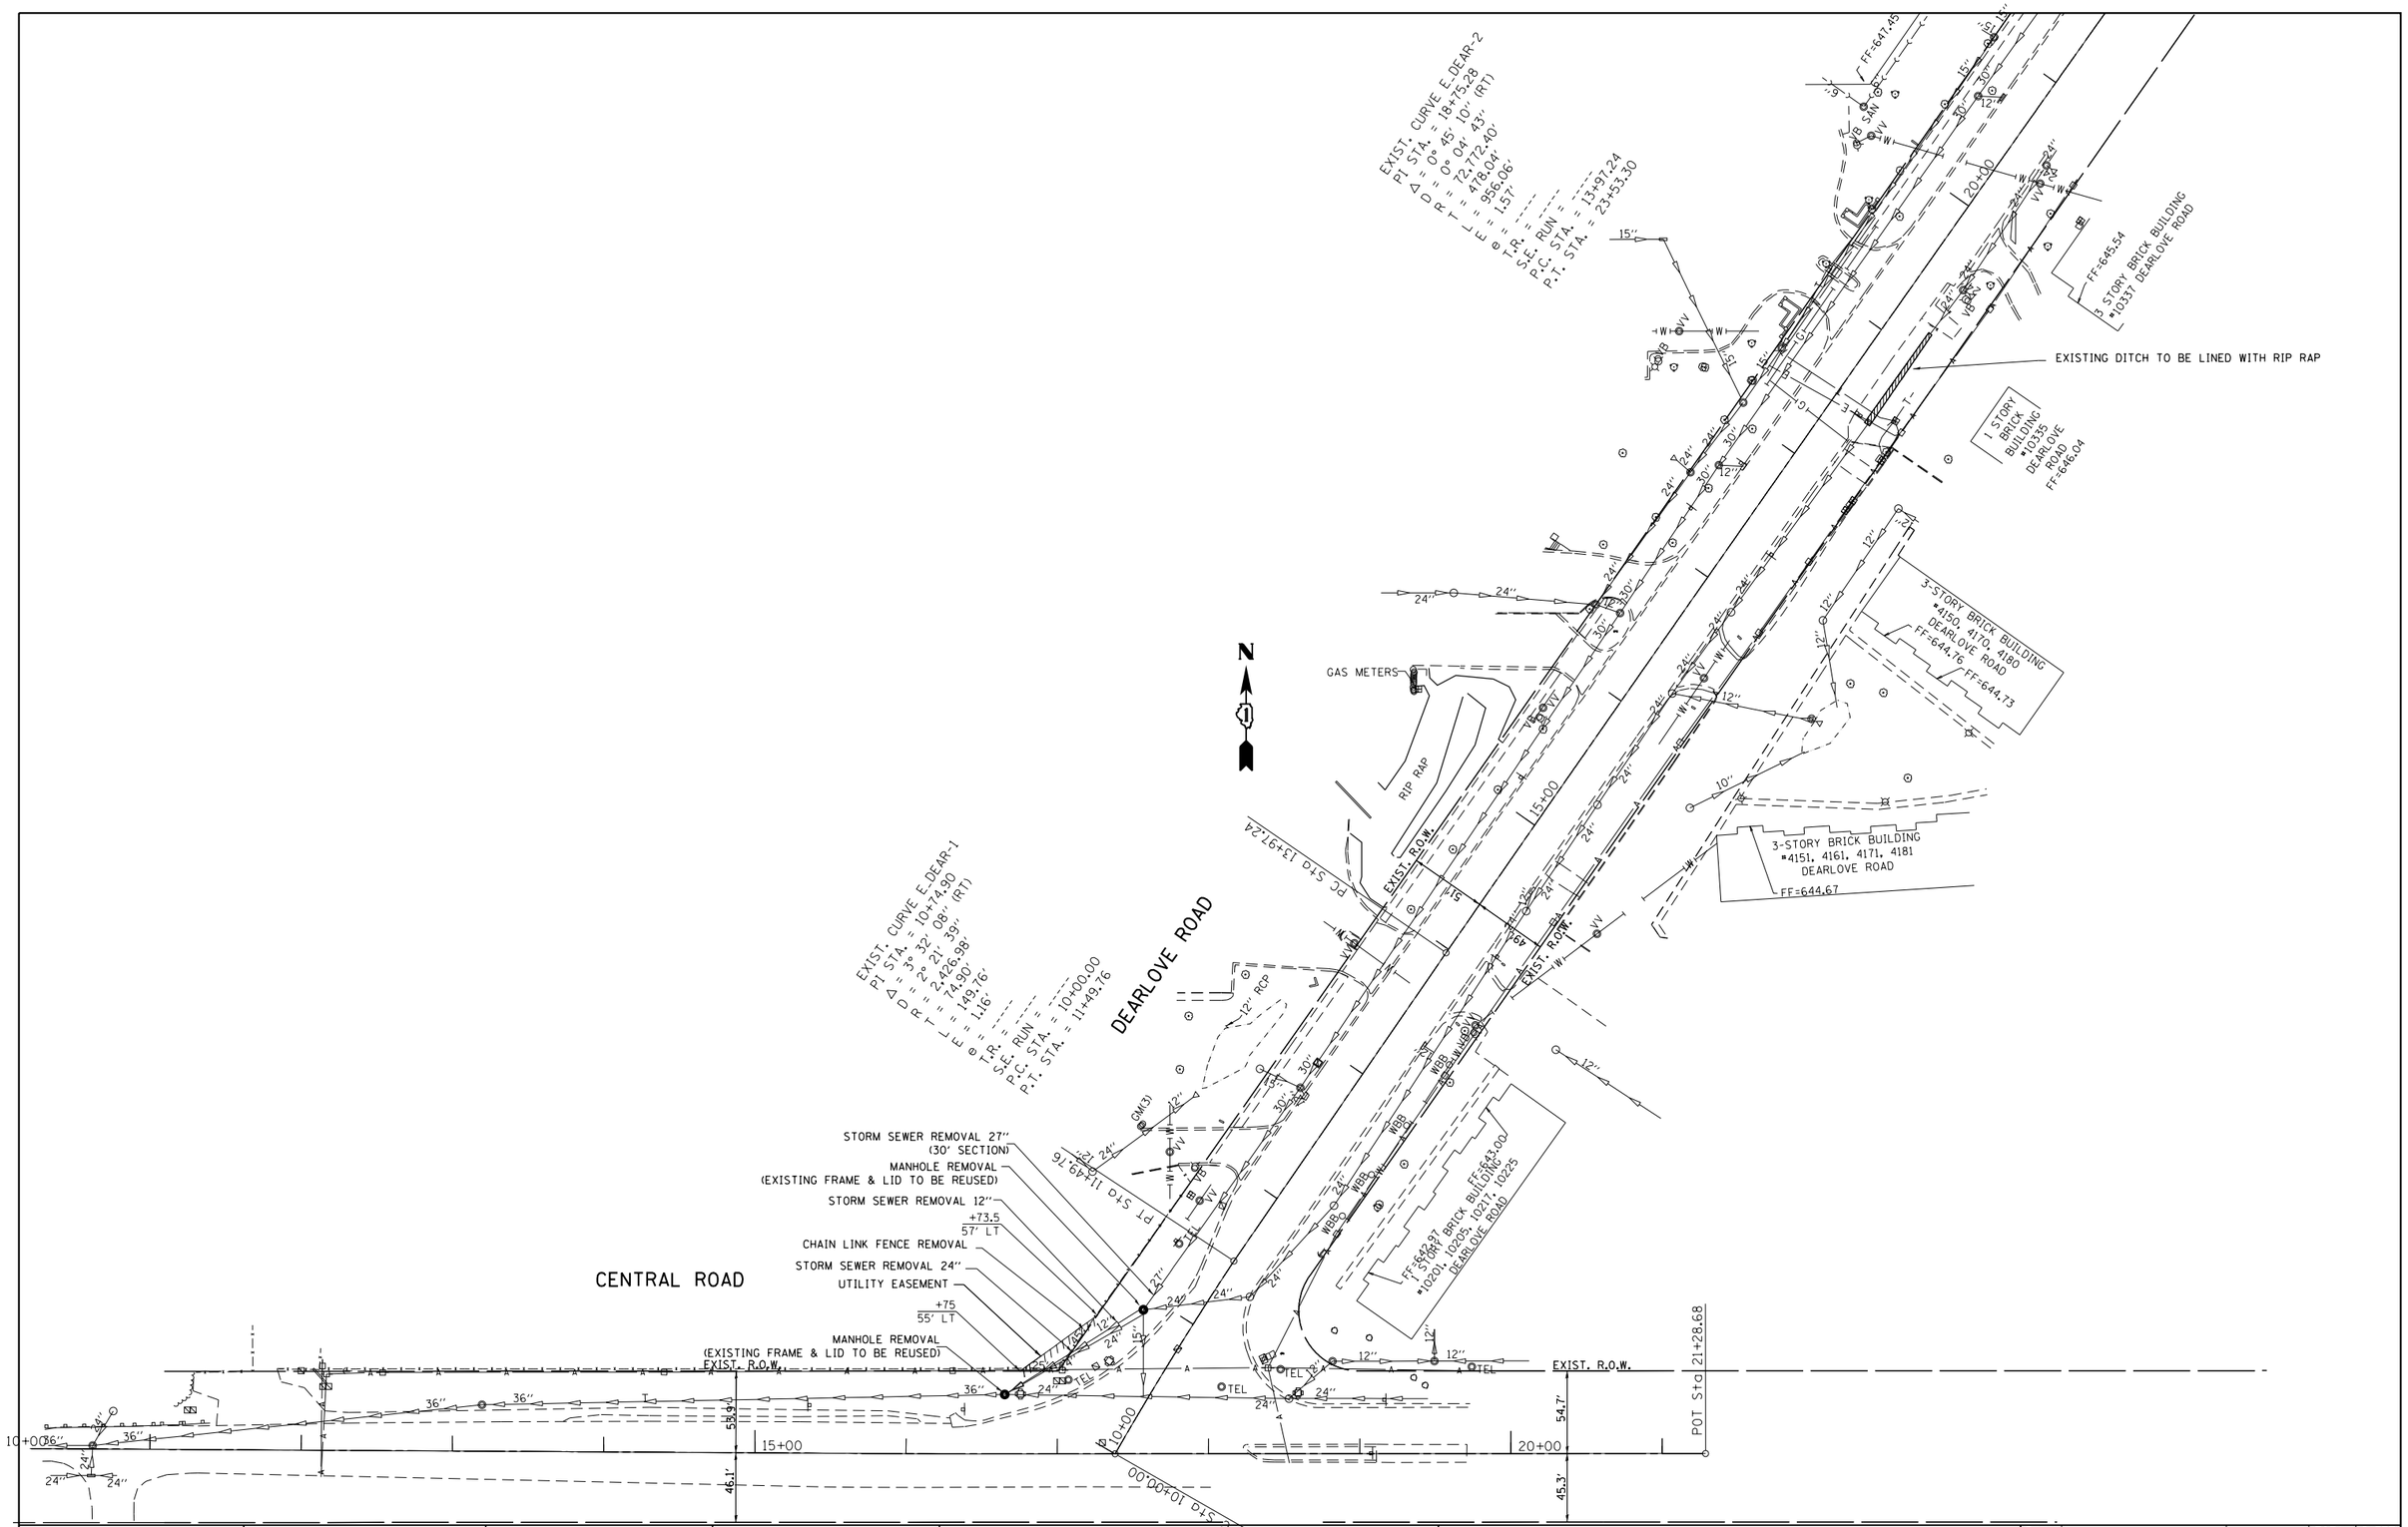

FILE NAME = c:\pw_work\pwidot\abebawa\d0351874\D1407713-sht-plan.dgn	USER NAME = abebawa	DESIGNED -	REVISED -
		DRAWN -	REVISED -
	PLOT SCALE = 100.0000 ' / in.	CHECKED -	REVISED -
Default	PLOT DATE = 2/10/2014	DATE -	REVISED -

STATE OF ILLINOIS
DEPARTMENT OF TRANSPORTATION

EXISTING DRAINAGE AND UTILITY PLAN
CENTRAL RD. AT DEARLOVE RD.

SCALE: 1"=50' | SHEET OF SHEETS | STA. | TO STA.

F.A.U. RTE.	SECTION	COUNTY	TOTAL SHEETS	SHEET NO.
1300	1922-T	COOK	9	5
		CONTRACT NO. 60W95		
	ILLINOIS FED. AID PROJECT			