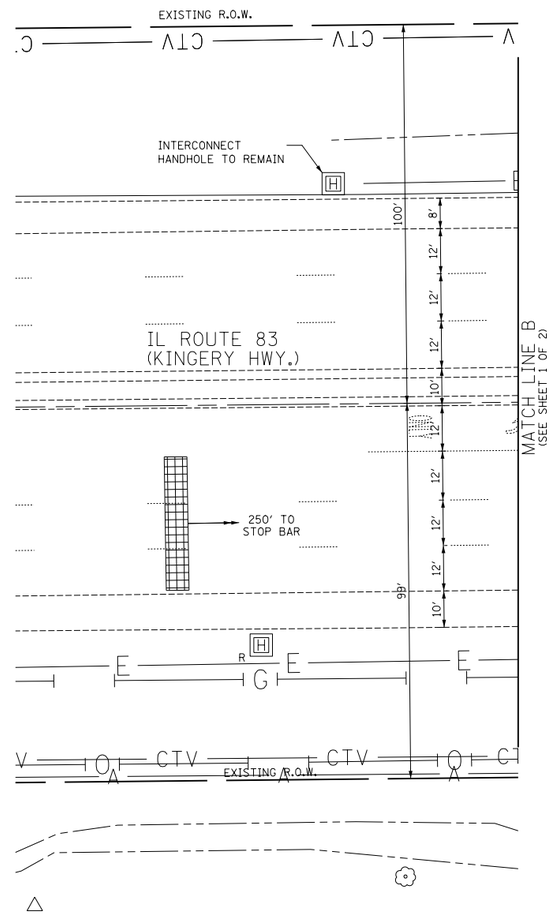


TS# 610

| | | | | | | | | | | |
|---|---|---|---|---|---|---|---|---|---|---|
| CIVILTECH | USER NAME = jrt | DESIGNED - BRD | REVISED - | STATE OF ILLINOIS DEPARTMENT OF TRANSPORTATION | TEMPORARY TRAFFIC SIGNAL INSTALLATION PLAN AND REMOVAL PLAN IL ROUTE 83 (BUSSE RD.) AT MARK STREET | F.A.P. RTE. | SECTION | COUNTY | TOTAL SHEETS | SHEET NO. |
| | | DRAWN - JRT | REVISED - | | | 344 | 2013-063TS | DUPAGE | 68 | 45 |
| | PLOT SCALE = 40.0000 ' / in. | CHECKED - JJE | REVISED - | | | | | CONTRACT NO. 60X35 | | |
| | PLOT DATE = 1/29/2014 | DATE - 01/30/2014 | REVISED - | | SCALE: 1" = 20' SHEET NO. 2 OF 2 SHEETS STA. TO STA. | | ILLINOIS FED. AID PROJECT | | | |