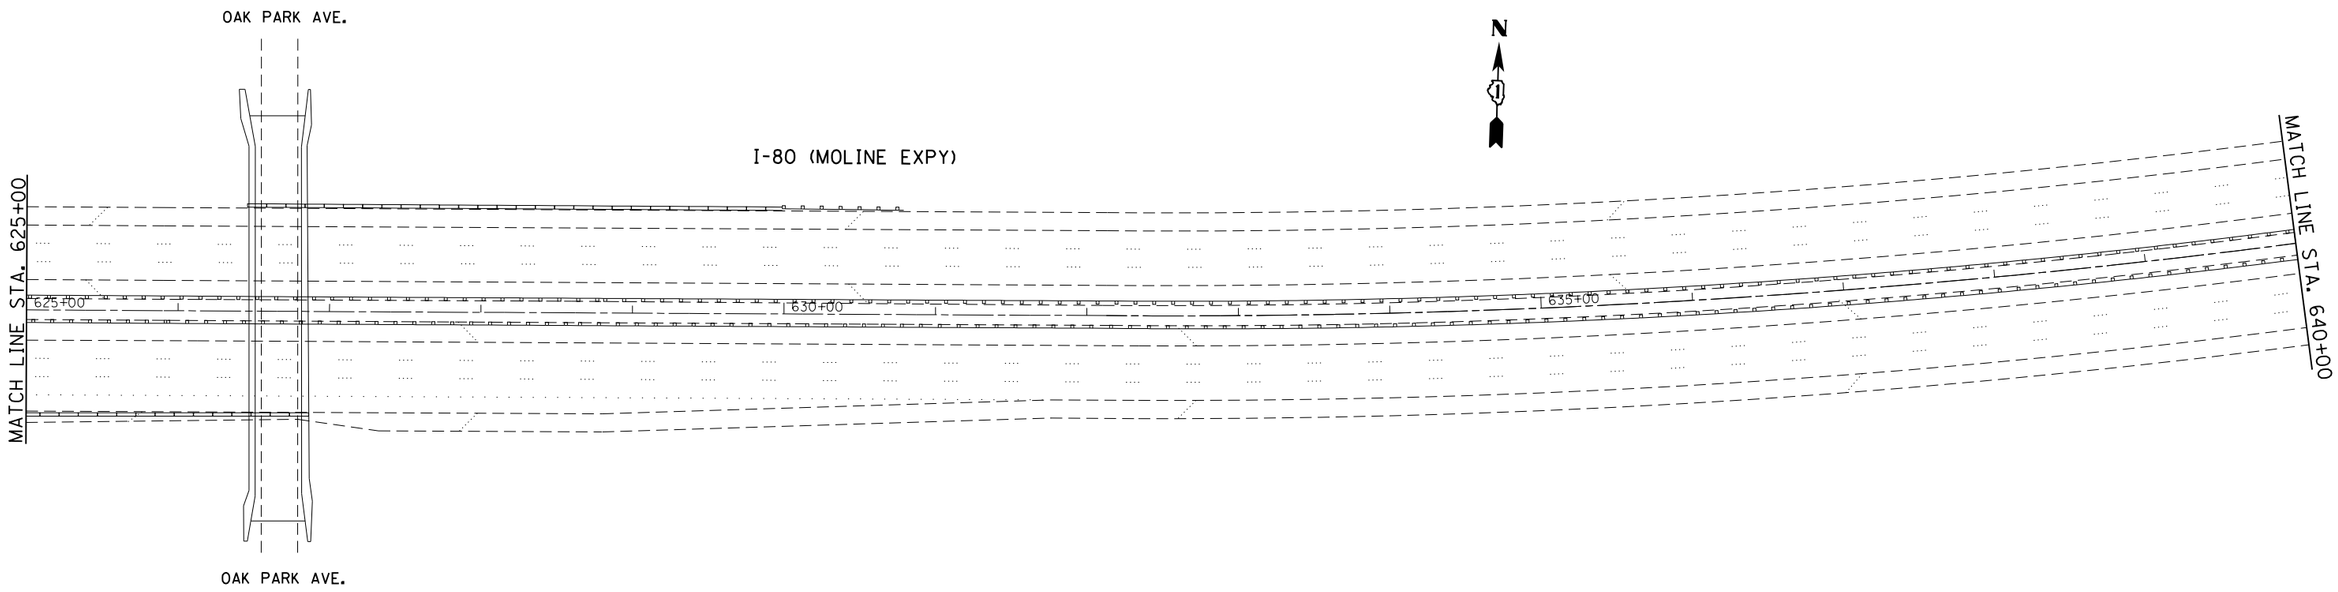

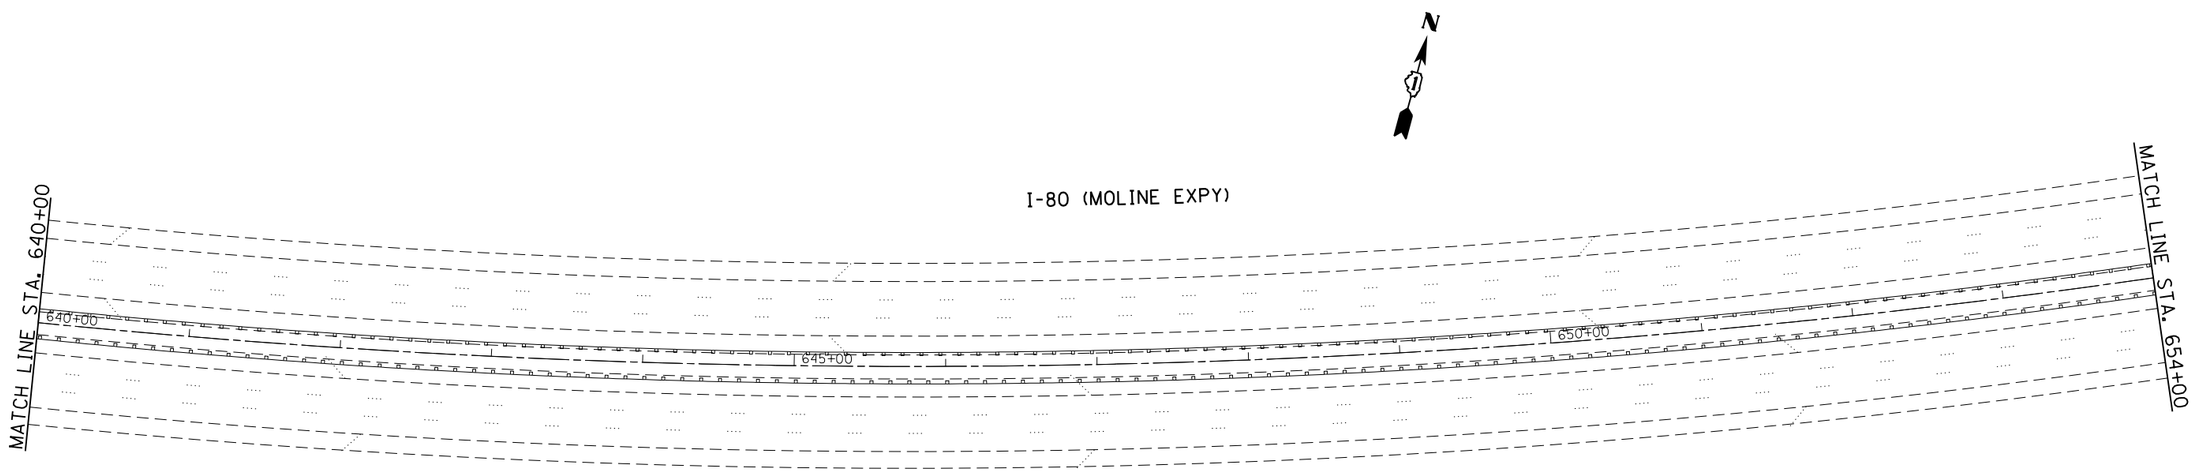

FILE NAME = c:\pw_work\pwidot\pencepl\d0368459\D111414-sht-plan.dgn	USER NAME = PencePL	DESIGNED -	REVISED -	**STATE OF ILLINOIS DEPARTMENT OF TRANSPORTATION**	**ROADWAY PLAN INTERSTATE 80 (FROM US RTE 30 TO I-294)**			F.A.I RTE.	SECTION	COUNTY	TOTAL SHEETS	SHEET NO.
		DRAWN -	REVISED -					80	2013-0721	COOK/WILL	43	25
	PLOT SCALE = 100.0000 ' / in.	CHECKED -	REVISED -							CONTRACT NO. 60X49		
Default	PLOT DATE = 1/31/2014	DATE -	REVISED -		SCALE:	SHEET OF SHEETS	STA. TO STA.		ILLINOIS	FED. AID PROJECT		