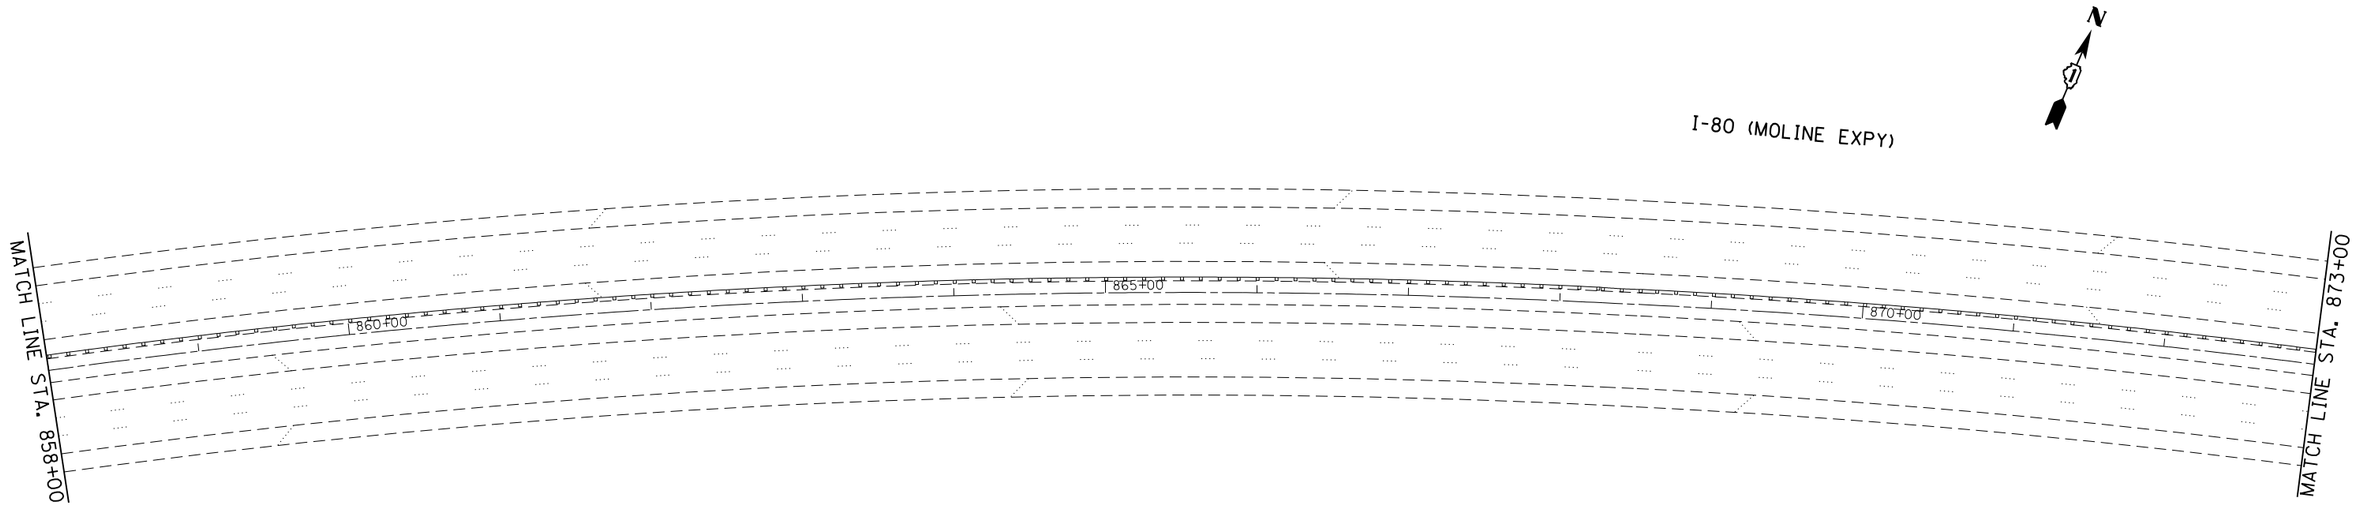

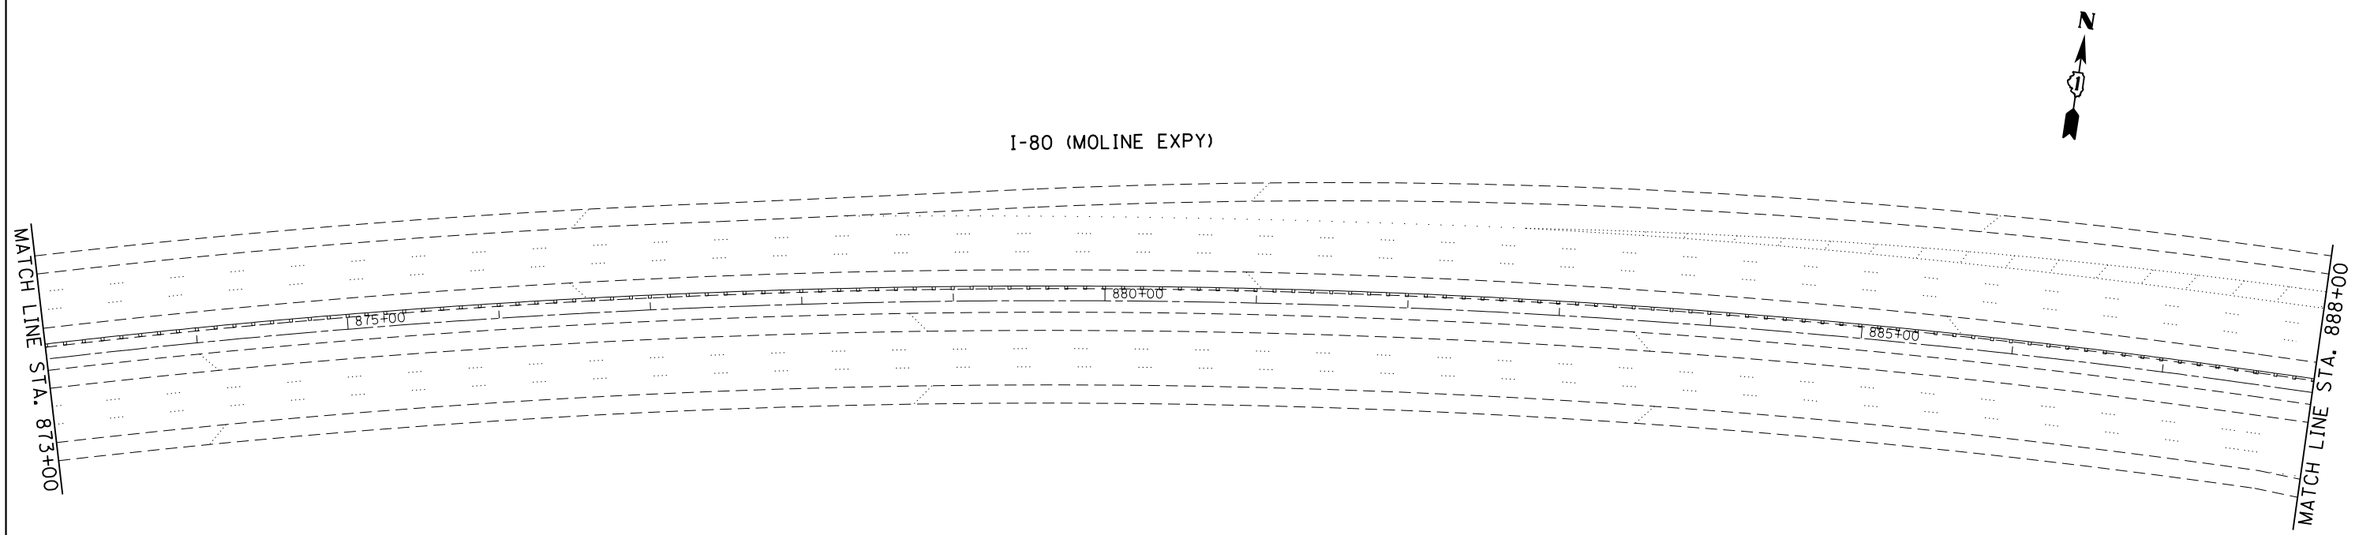

FILE NAME = c:\pw_work\pwidot\pencepl\d0368459\D111414-sht-plan.dgn	USER NAME = PencePL	DESIGNED -	REVISED -
		DRAWN -	REVISED -
	PLOT SCALE = 100.0000 ' / in.	CHECKED -	REVISED -
Default	PLOT DATE = 1/31/2014	DATE -	REVISED -

STATE OF ILLINOIS
DEPARTMENT OF TRANSPORTATION

ROADWAY PLAN
INTERSTATE 80 (FROM US RTE 30 TO I-294)

SCALE: | SHEET OF SHEETS | STA. | TO STA.

F.A.I RTE.	SECTION	COUNTY	TOTAL SHEETS	SHEET NO.
80	2013-072I	COOK/WILL	43	34
		CONTRACT NO. 60X49		
	ILLINOIS	FED. AID PROJECT		