TYPICAL PAVEMENT MARKINGS

ARROW LAYOUT

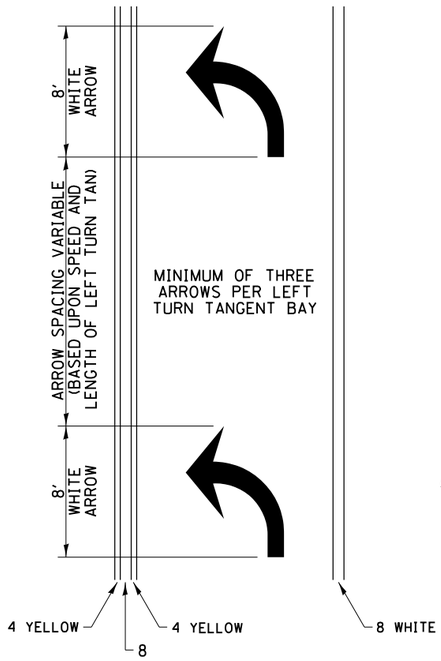

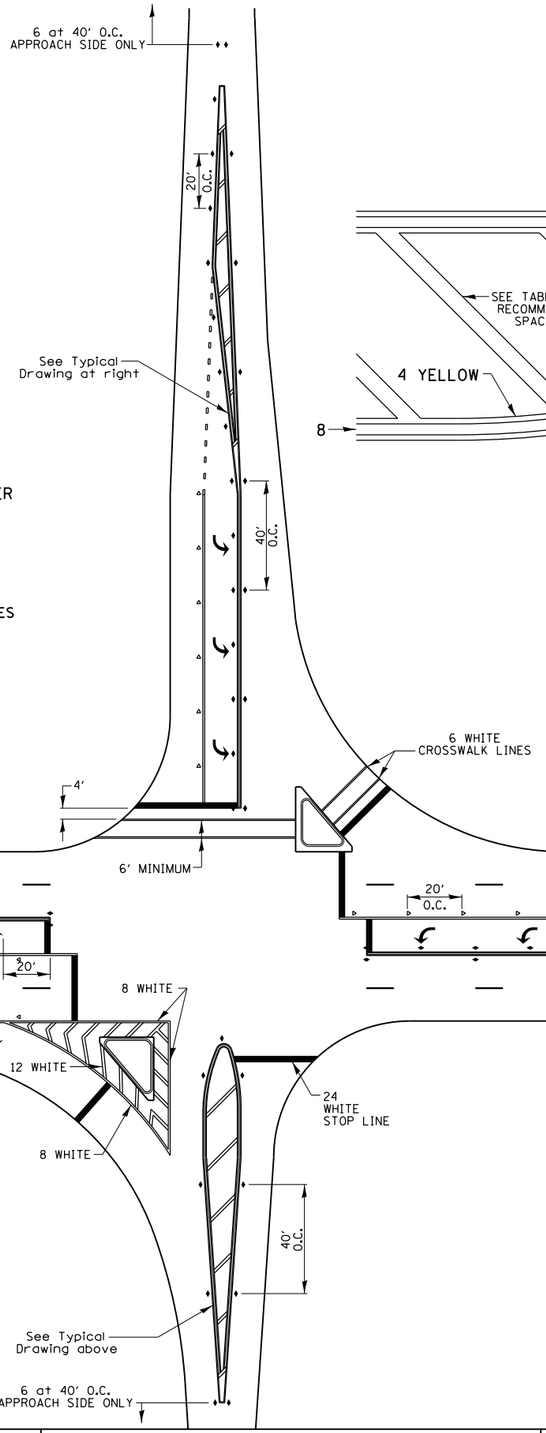

◀ ONE-WAY AMBER MARKER

◁ ONE-WAY CRYSTAL MARKER

◆ TWO-WAY AMBER MARKER

ALL DIMENSIONS ARE IN INCHES UNLESS OTHERWISE NOTED.

TYPICAL PAVEMENT MARKING FOR FLUSH MEDIAN

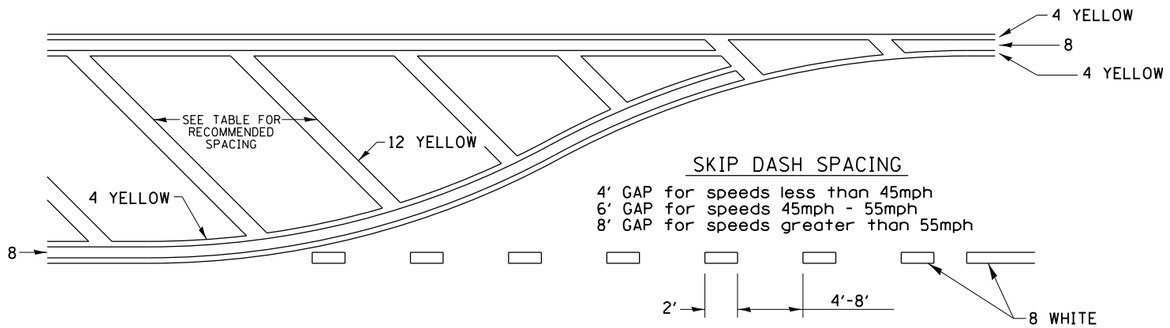

RECOMMENDED SPACING BETWEEN DIAGONALS (IN FEET)

Speed Limit Range	Continuous Median Area	Intersection Channelization	Objects (Islands)
less than 30MPH	50'	15'	10'
30-40MPH	75'	20'	15'
45MPH & over	75'	30'	20'

NOTE: if the spacing recommended in the Table does not permit at least five diagonal lines in the area being marked, the spacing from the next lowest speed range should be used. The recommended spacing is measured parallel to the pavement center line.

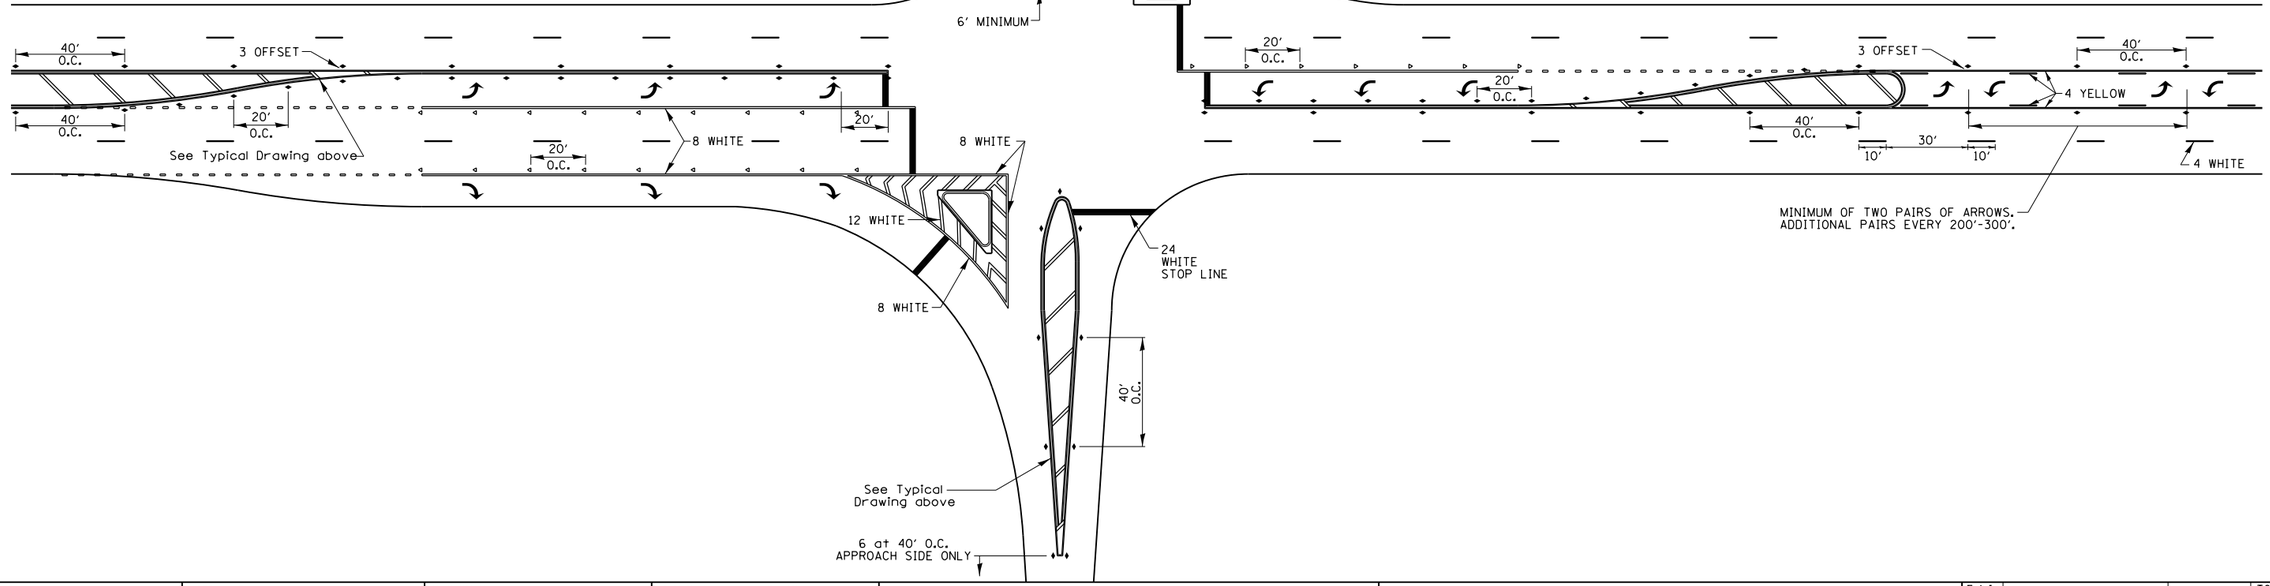

FILE NAME = O:\BR\Doss\Henry\64E94 Repairs SN 037-0003 and SN 037-0004\CADD\D205509-sht-cover.dgn	USER NAME = dossdd	DESIGNED - ___	REVISED - 3-05-12	STATE OF ILLINOIS DEPARTMENT OF TRANSPORTATION	REGION 2 / DISTRICT 2 STANDARD
	PLOT SCALE = 100.0000 ' / in.	DRAWN - ___	REVISED - ___		
	PLOT DATE = Mon Jan 06 07:50:38 2014	CHECKED - ___	REVISED - ___		
		DATE - _____	REVISED - ___		SCALE: _____ SHEET NO. __ OF ___ SHEETS STA. _____ TO STA. _____

F.A.I RTE.	SECTION	COUNTY	TOTAL SHEETS	SHEET NO.
74/280	(37-1)HBR)M	HENRY	27	16
		CONTRACT NO. 64E94		
FED. ROAD DIST. NO. _	ILLINOIS	FED. AID PROJECT		