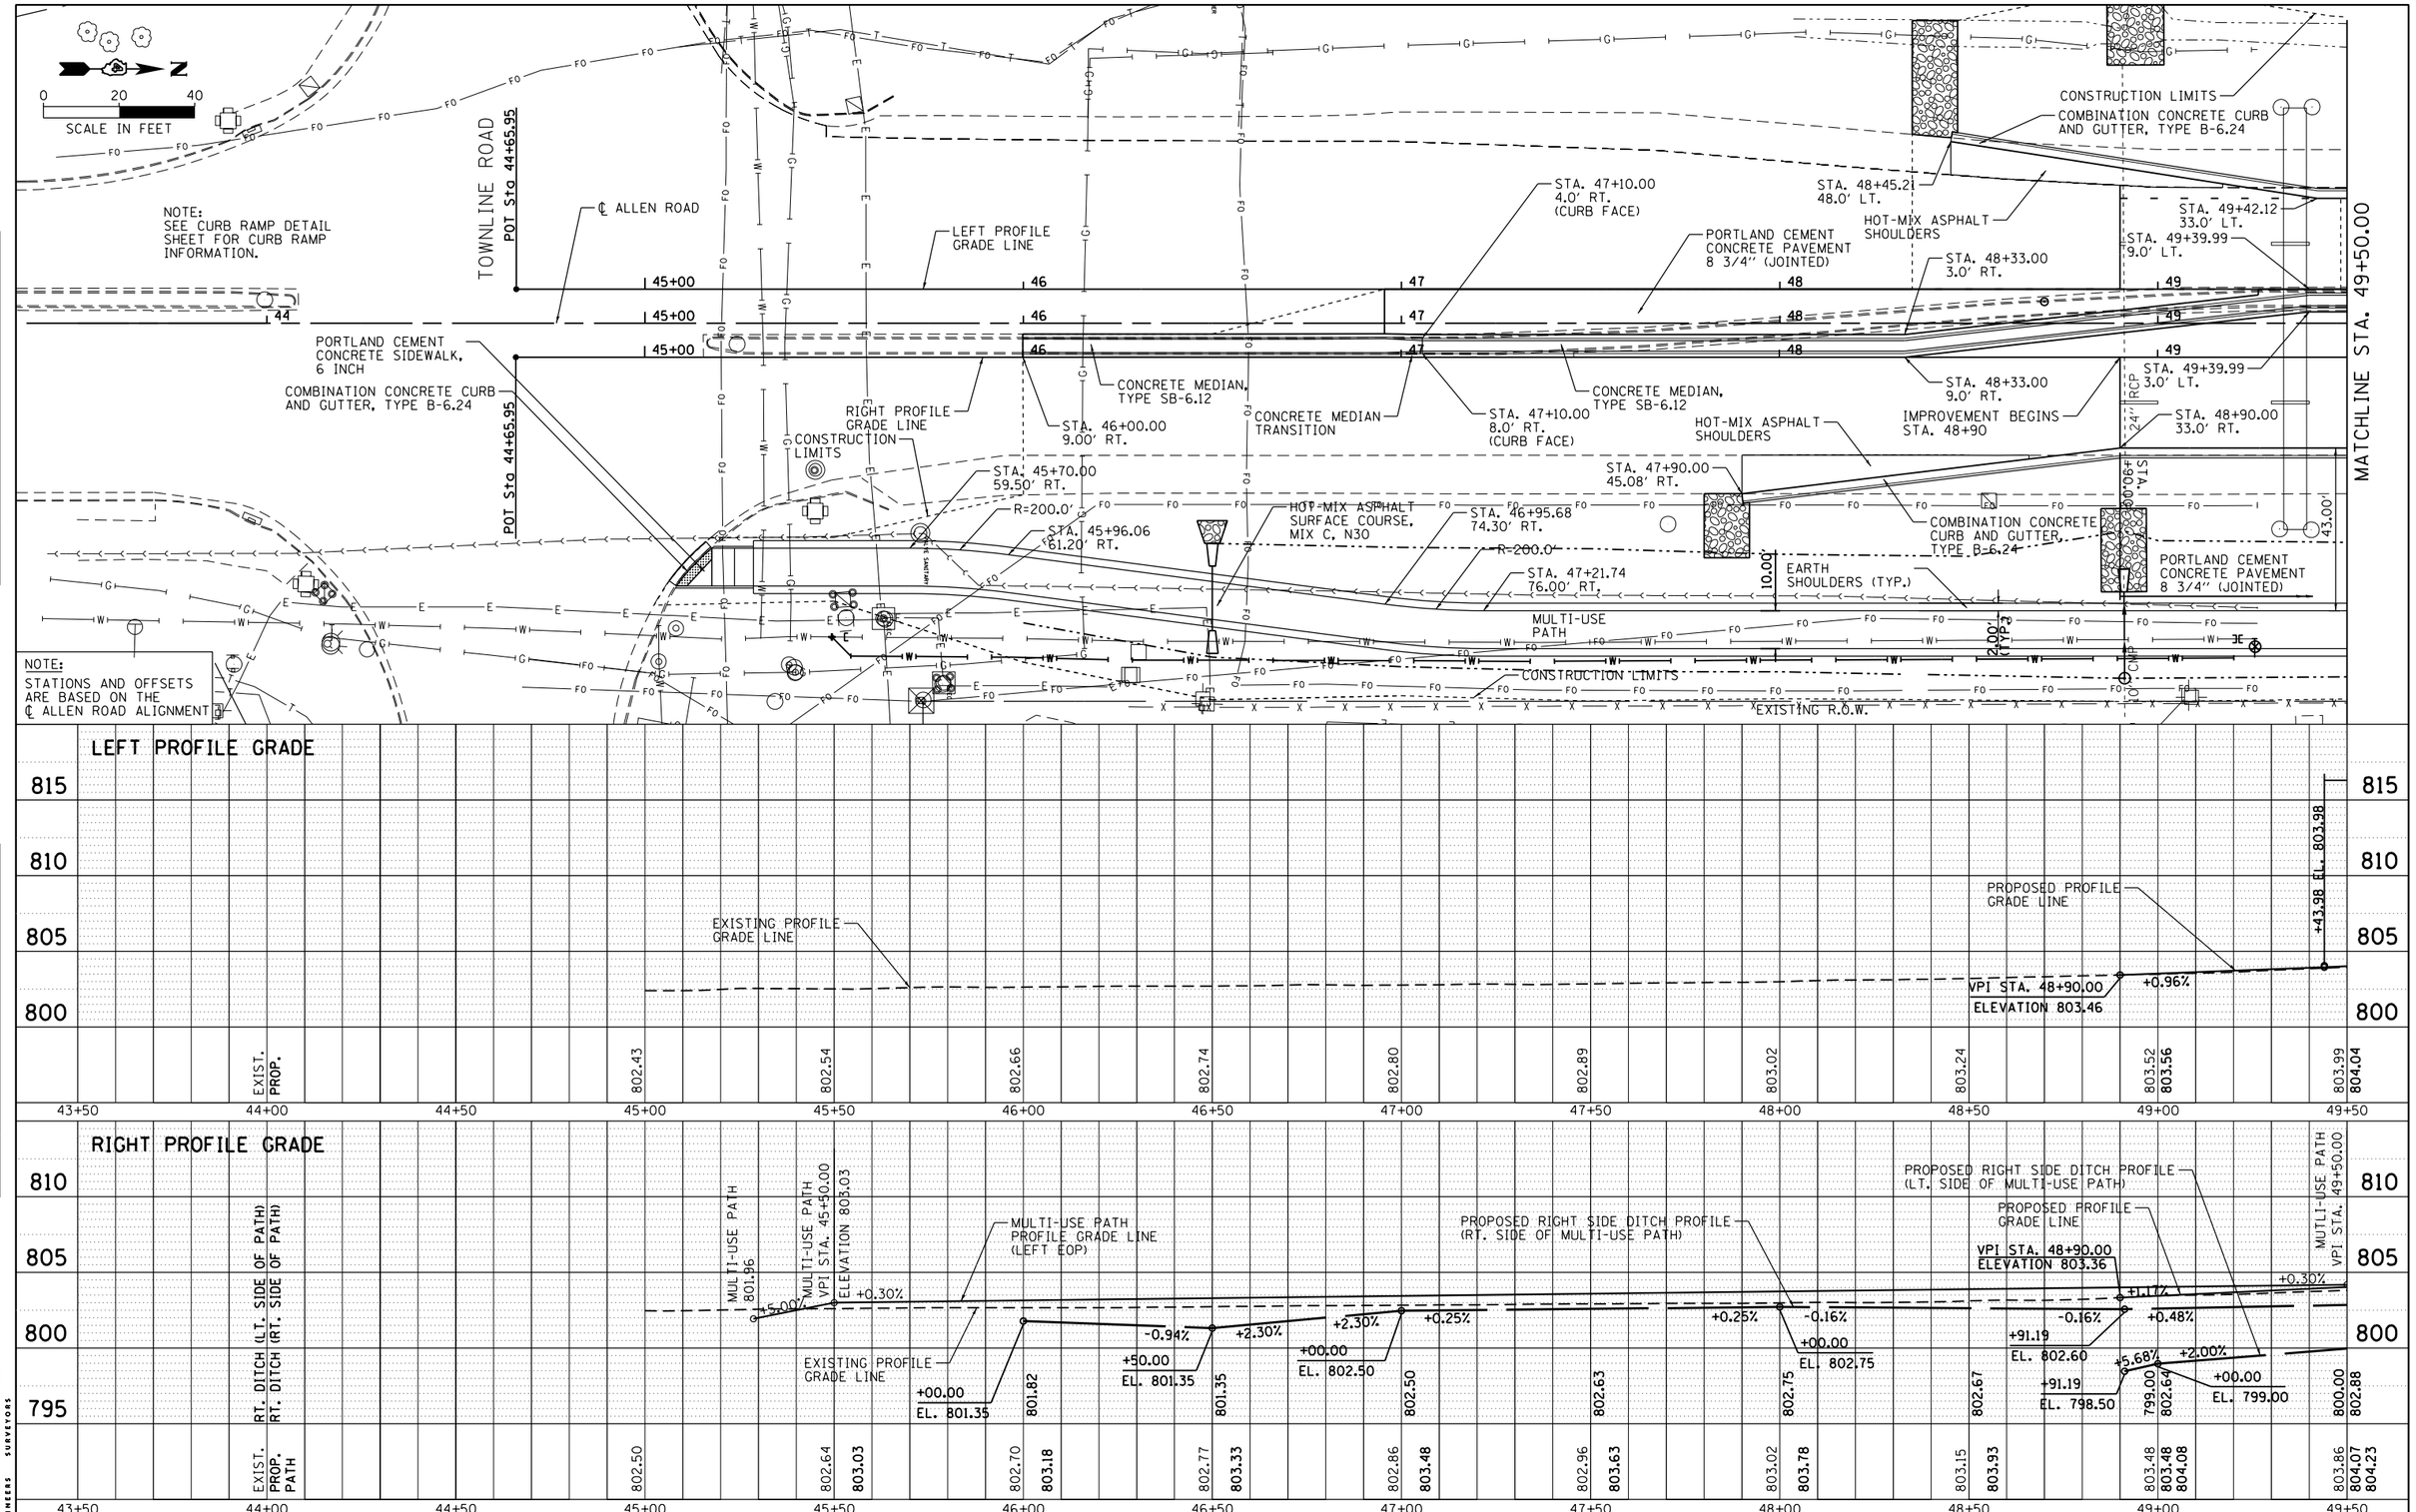

FILE NAME = S:\237\2013\23713009.00(AllenRdPhII)\CADD\CADD Sheets\D468683-sht-plnprf-ALN1.dgn	USER NAME = wllewis	DESIGNED -	REVISED -
		CHECKED -	REVISED -
	PLOT SCALE = 40.0000 ' / in.	DRAWN -	REVISED -
Default	PLOT DATE = 2/17/2014	CHECKED -	REVISED -

STATE OF ILLINOIS
DEPARTMENT OF TRANSPORTATION

ALLEN ROAD IMPROVEMENTS
PLAN AND PROFILE SHEET - ALLEN ROAD

SCALE: | SHEET 1 OF 17 SHEETS | STA. TO STA.

F.A.U. RTE.	SECTION	COUNTY	TOTAL SHEETS	SHEET NO.
6584	105; (72-7HB)BY	PEORIA	487	80
6585		CONTRACT NO. 68683		
		ILLINOIS FED. AID PROJECT		

MAURER-STUTZ ENGINEERS SURVEYORS