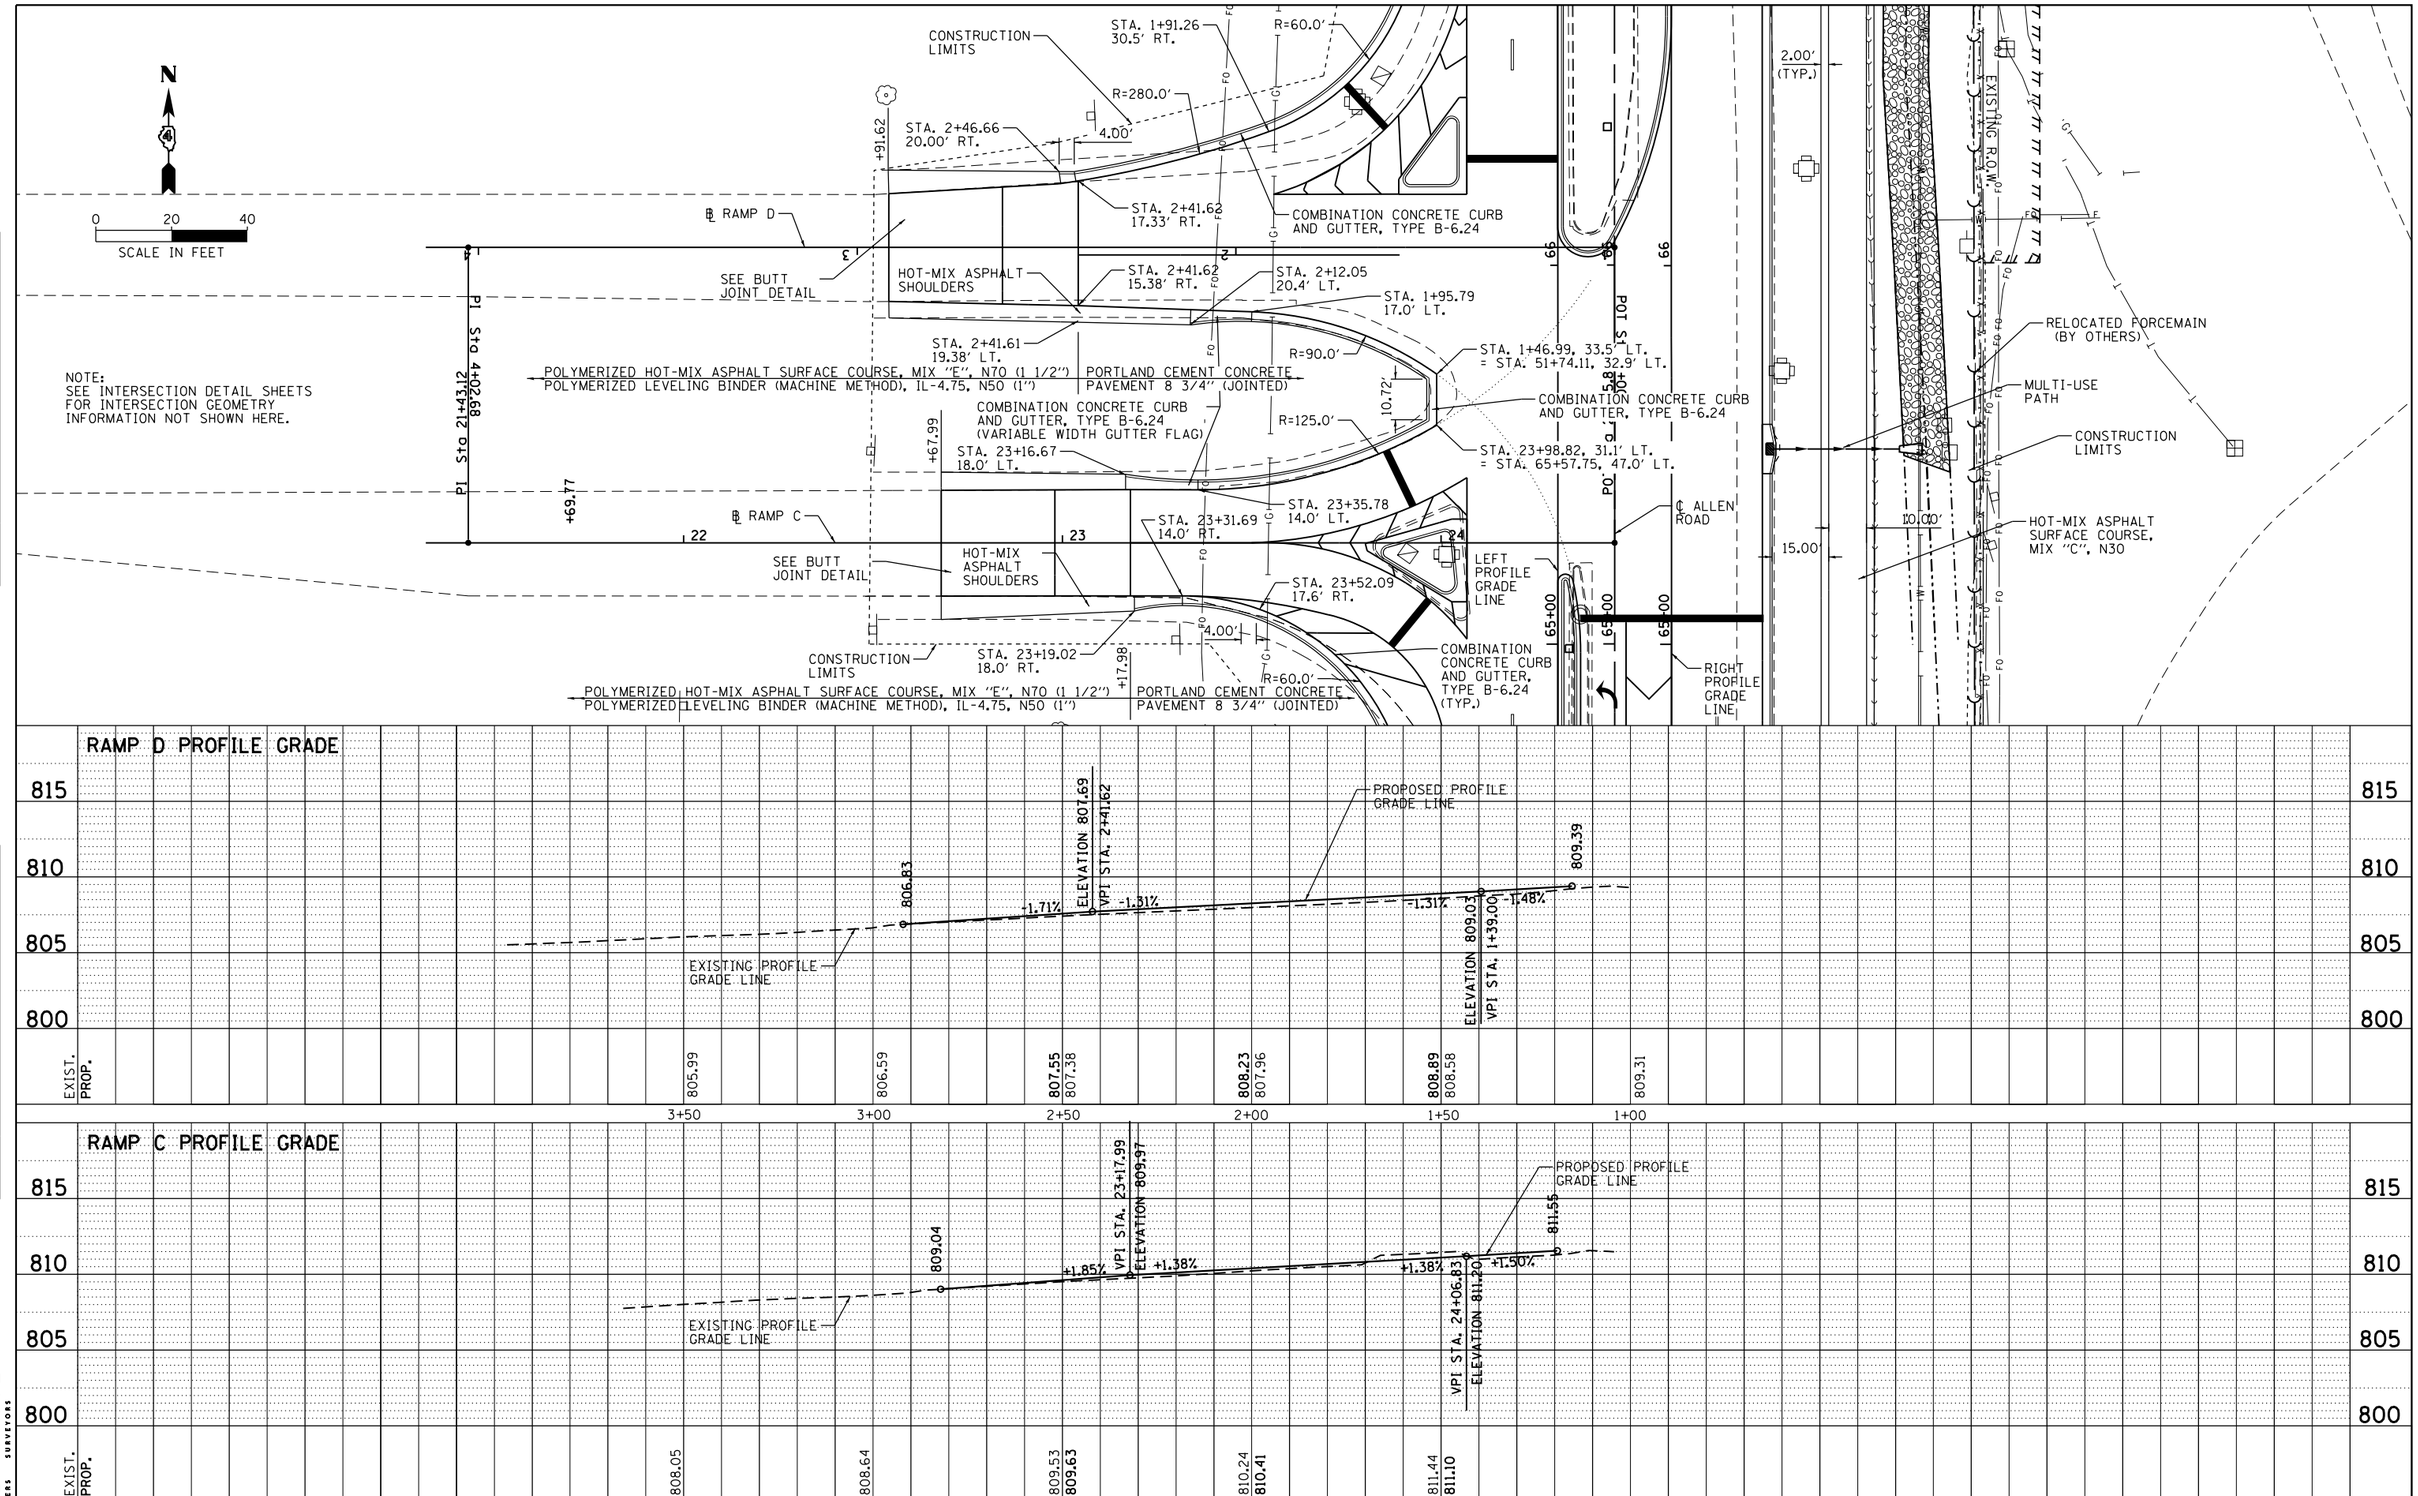

PLAN	BY	DATE
SURVEYED		
PLOTTED		
ALIGNMENT CHECKED		
RT. OF WAY CHECKED		
CADD FILE NAME		
NOTE BOOK NO.		

PROFILE	BY	DATE
SURVEYED		
PLOTTED		
GRADES CHECKED		
B.M. NOTED		
STRUCTURE NOTATNS CHKD		
NOTE BOOK NO.		

MAURER-STUTZ ENGINEERS SURVEYORS

FILE NAME = S:\237\2013\2371009.00(AllenRdPhII)\CADD\CADD Sheets\D468683-sht-plnprf-SB IL6 Ramp.dgn	USER NAME = baswanson	DESIGNED -	REVISED -
		CHECKED -	REVISED -
Default	PLOT SCALE = 40.0000 ' / in.	DRAWN -	REVISED -
	PLOT DATE = 1/24/2014	CHECKED -	REVISED -

STATE OF ILLINOIS
DEPARTMENT OF TRANSPORTATION

ALLEN ROAD IMPROVEMENTS
PLAN AND PROFILE SHEET – SOUTH BOUND IL RTE 6 RAMPS

SCALE: | SHEET 12 OF 17 SHEETS | STA. | TO STA.

F.A.U. RTE.	SECTION	COUNTY	TOTAL SHEETS	SHEET NO.
6584	105; (72-7HB)BY	PEORIA	487	91
6585		CONTRACT NO. 68683		
		ILLINOIS FED. AID PROJECT		