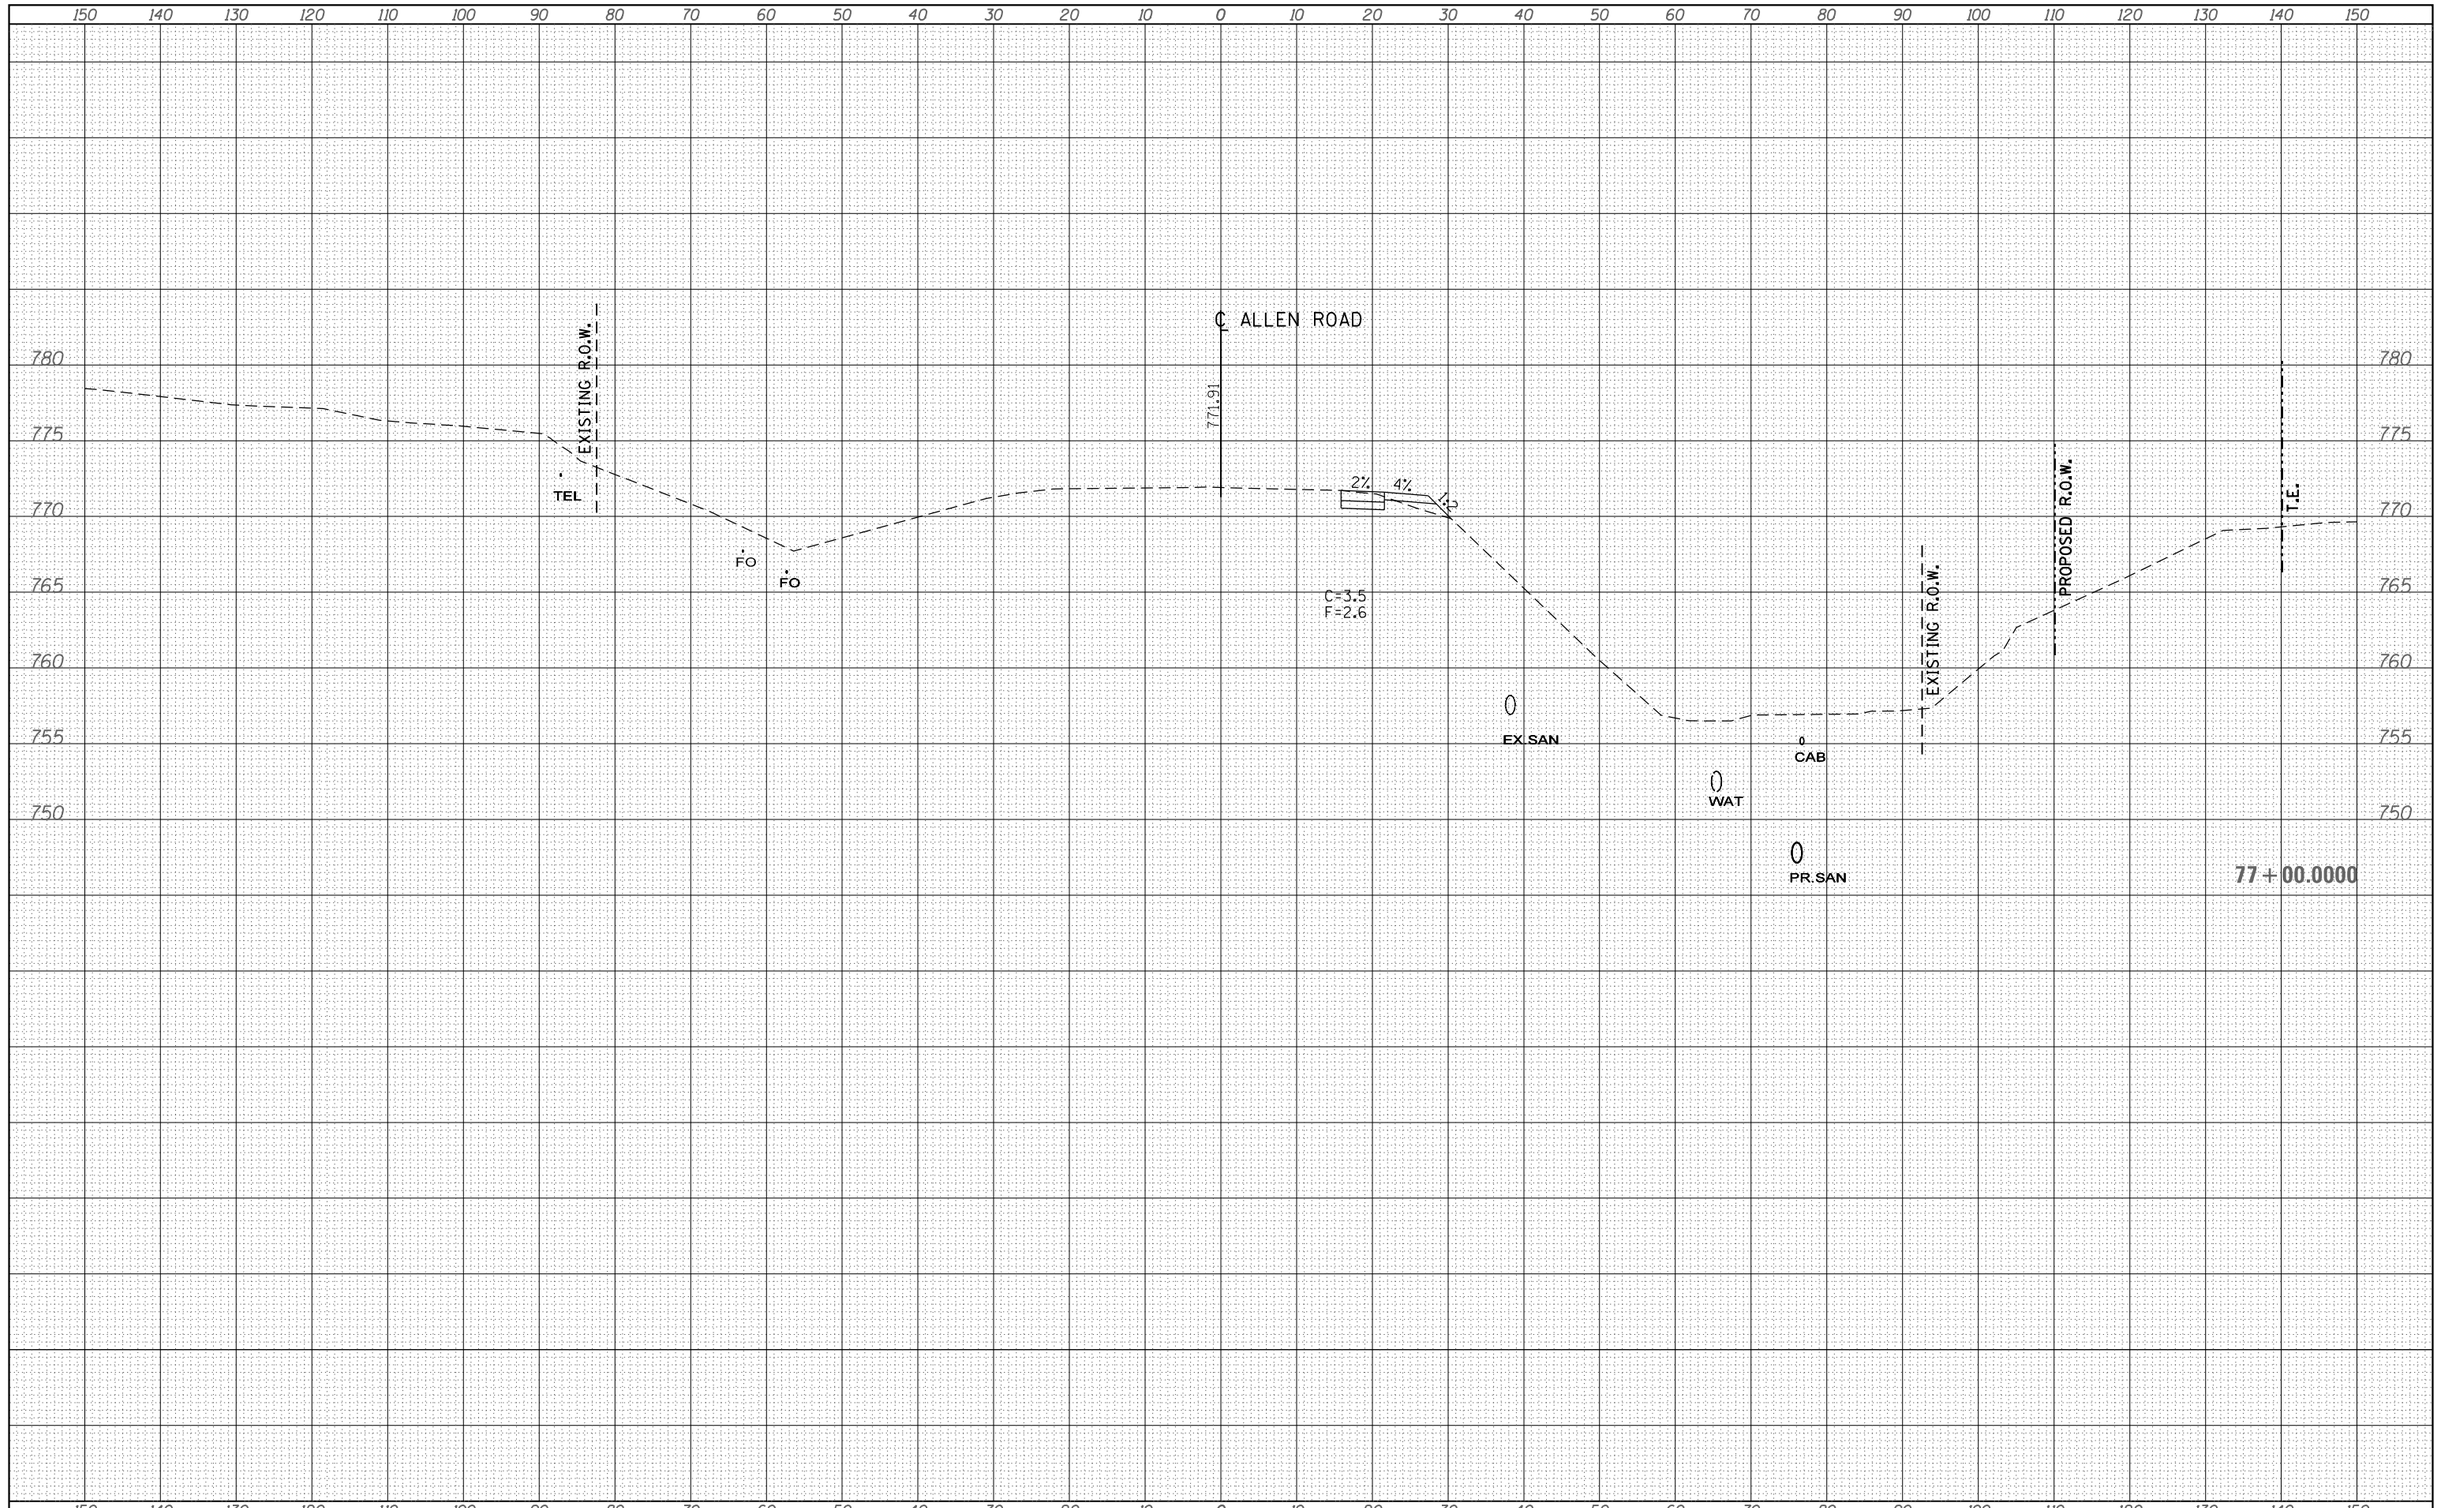

FINAL SURVEY	BY	DATE
SURVEYED		
PLOTTED		
TEMPLATE		
NOTE BOOK		
AREAS		
NO.	AREAS CHECKED	

ORIGINAL SURVEY	BY	DATE
SURVEYED		
PLOTTED		
TEMPLATE		
NOTE BOOK		
AREAS		
NO.	AREAS CHECKED	

FILE NAME = S:\GEN\DRAFT\STD&PLNS\SQUAD3\Allen Rd\final staging x secs\D468683-sht-xsc-Allen.dgn	USER NAME = aubreygs	DESIGNED -	REVISED -
Default	PLOT SCALE = 20.0000 ' / in.	DRAWN -	REVISED -
	PLOT DATE = 1/29/2014	CHECKED -	REVISED -
		DATE -	REVISED -

STATE OF ILLINOIS
DEPARTMENT OF TRANSPORTATION

PRE-STAGE
ALLEN ROAD CROSS SECTIONS

SCALE: | SHEET OF SHEETS | STA. 76+83.3409 TO STA. 77+00.0000

F.A.U. RTE.	SECTION	COUNTY	TOTAL SHEETS	SHEET NO.
6584	105: (72-7HB)BY	PEORIA	487	115
6585		CONTRACT NO. 68683		
	ILLINOIS	FED. AID PROJECT		