FINAL SURVEY	NO.	NOTE BOOK	SURVEYED	PLOTTED	TEMPLATE	AREAS	AREAS CHECKED	BY	DATE

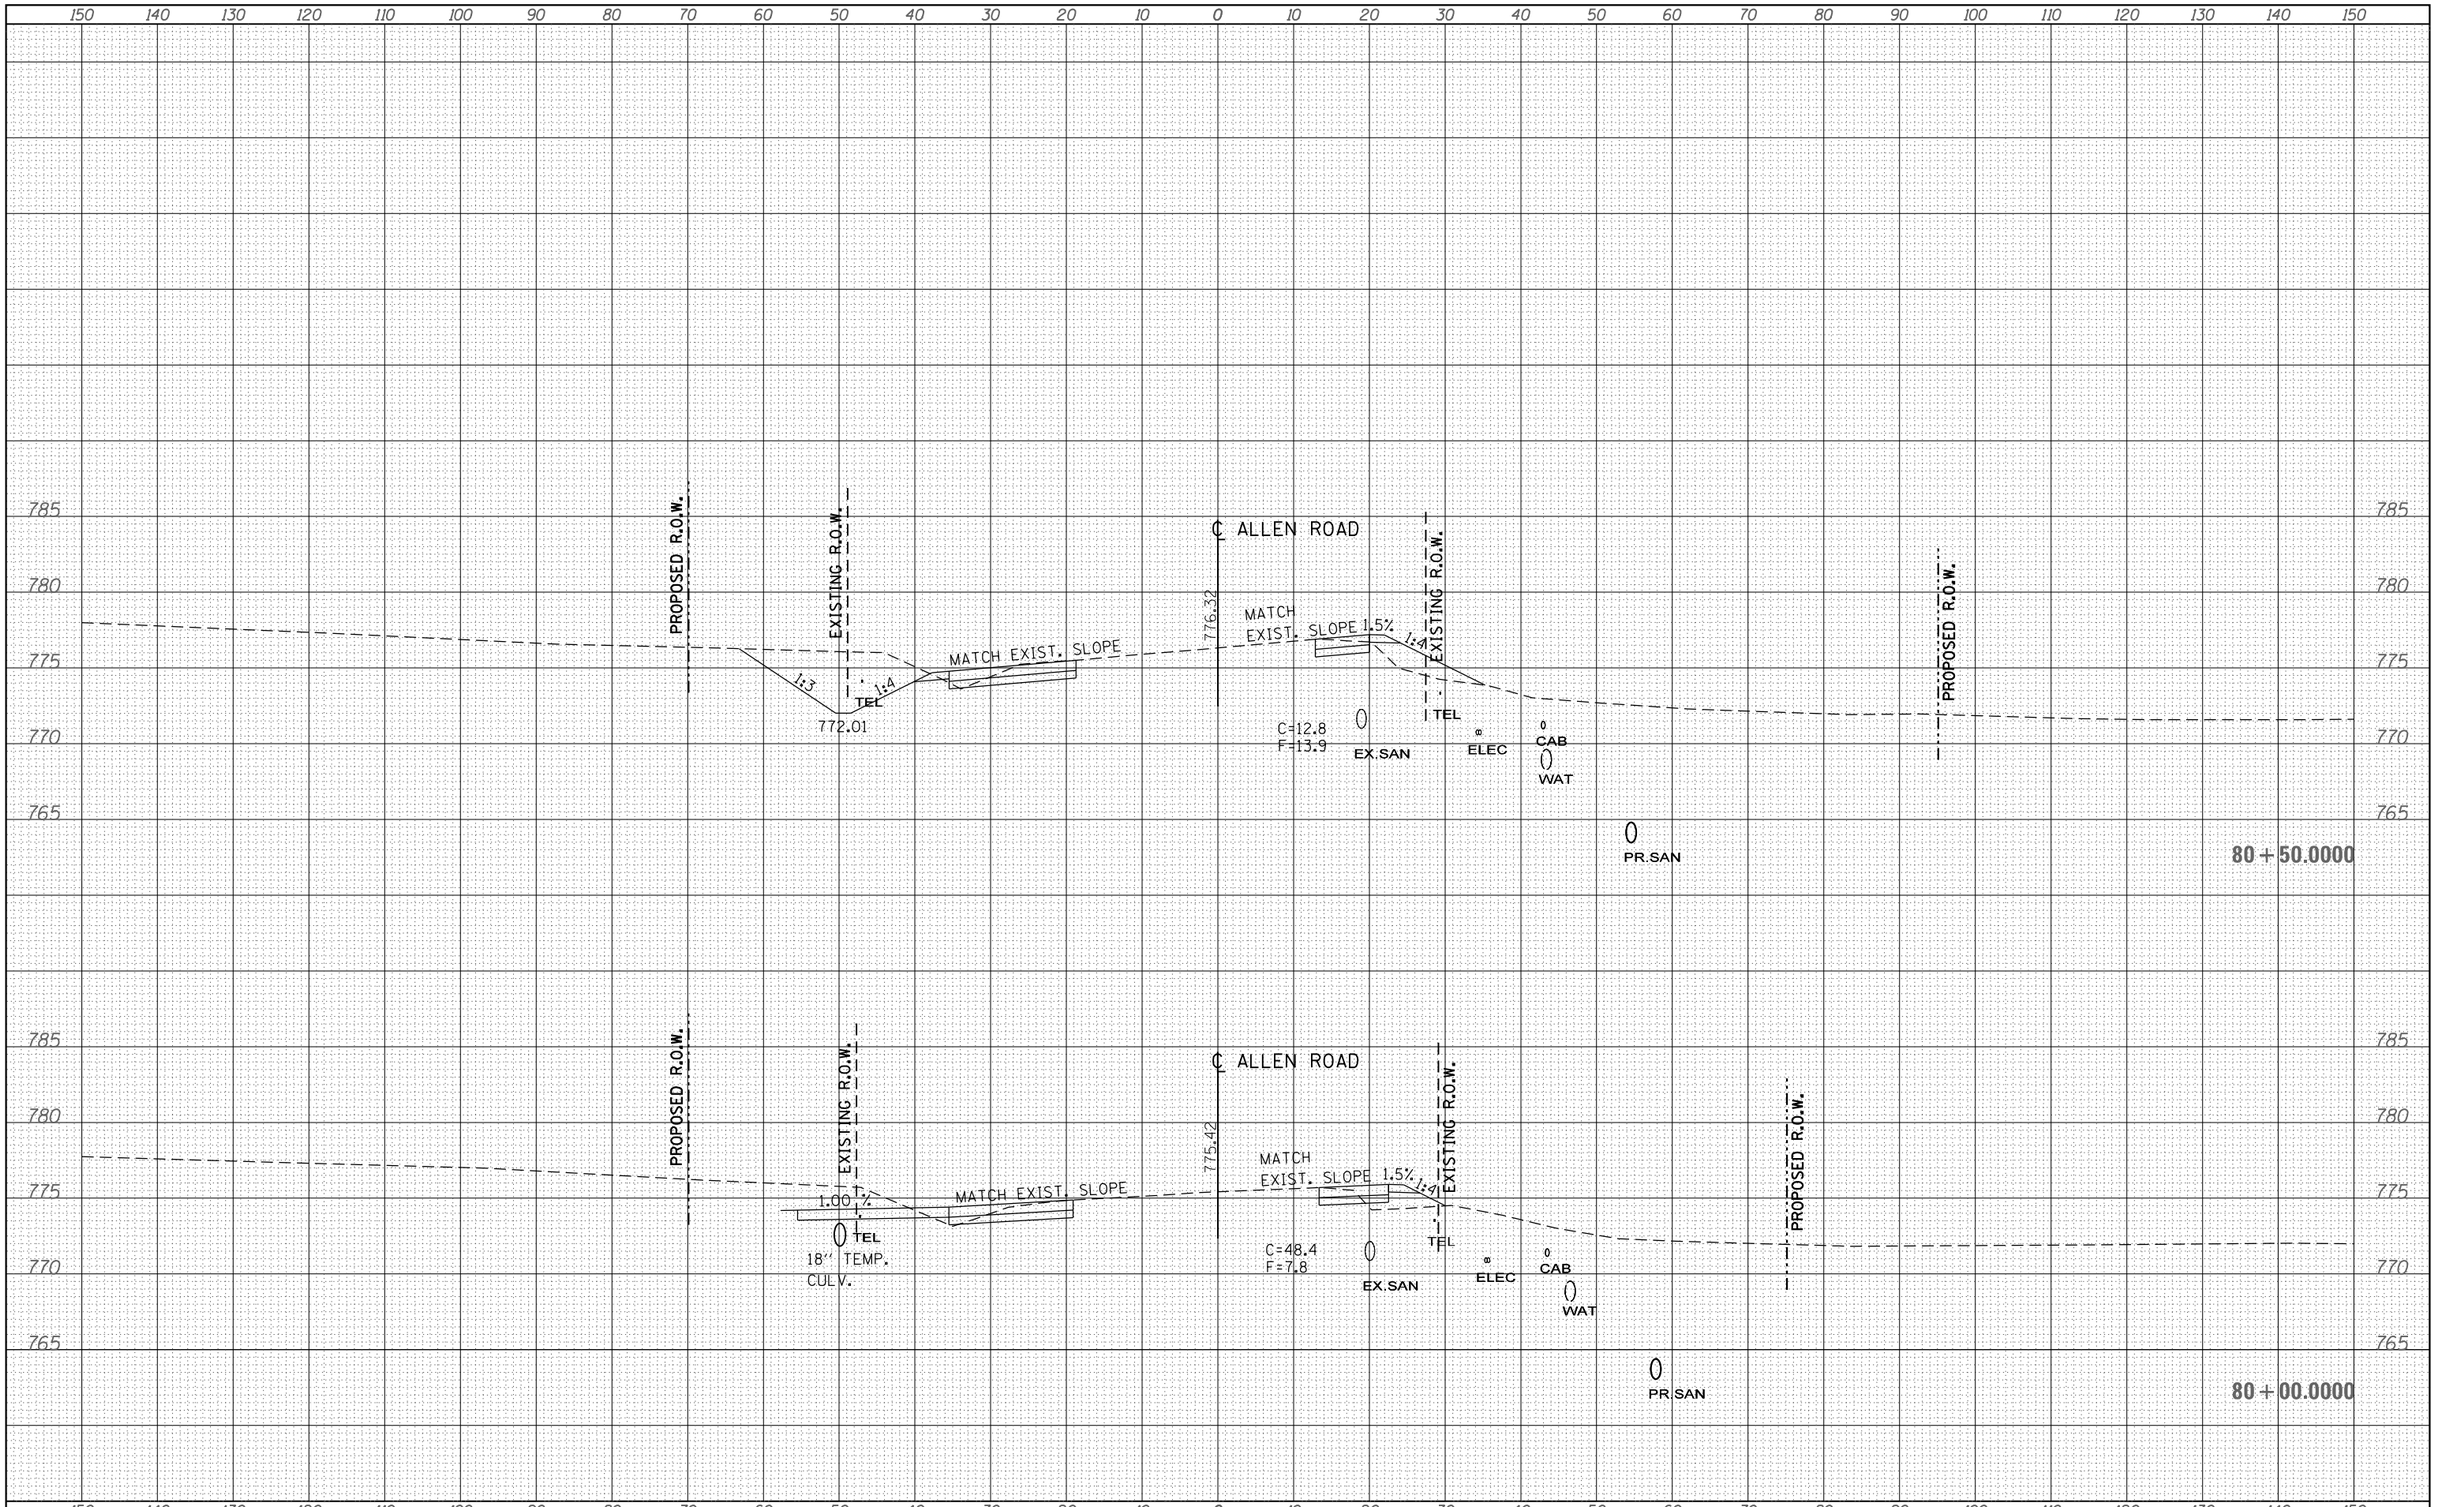

ORIGINAL SURVEY	NO.	NOTE BOOK	SURVEYED	PLOTTED	TEMPLATE	AREAS	AREAS CHECKED	BY	DATE

FILE NAME =	USER NAME = aubreygs	DESIGNED -	REVISED -
S:\GEN\DRAFT\STD&PLNS\SQUAD3\Allen Rd\final staging x secs\D468683-sht-xsc-Allen.dgn		DRAWN -	REVISED -
	PLOT SCALE = 20.0000 ' / in.	CHECKED -	REVISED -
Default	PLOT DATE = 1/29/2014	DATE -	REVISED -

STATE OF ILLINOIS
DEPARTMENT OF TRANSPORTATION

PRE-STAGE
ALLEN ROAD CROSS SECTIONS

SCALE: | SHEET OF SHEETS | STA. 80+00.0000 TO STA.80+50.0000

F.A.U. RTE.	SECTION	COUNTY	TOTAL SHEETS	SHEET NO.
6584	105: (72-7HB)BY	PEORIA	487	120
6585		CONTRACT NO. 68683		
	ILLINOIS FED. AID PROJECT			