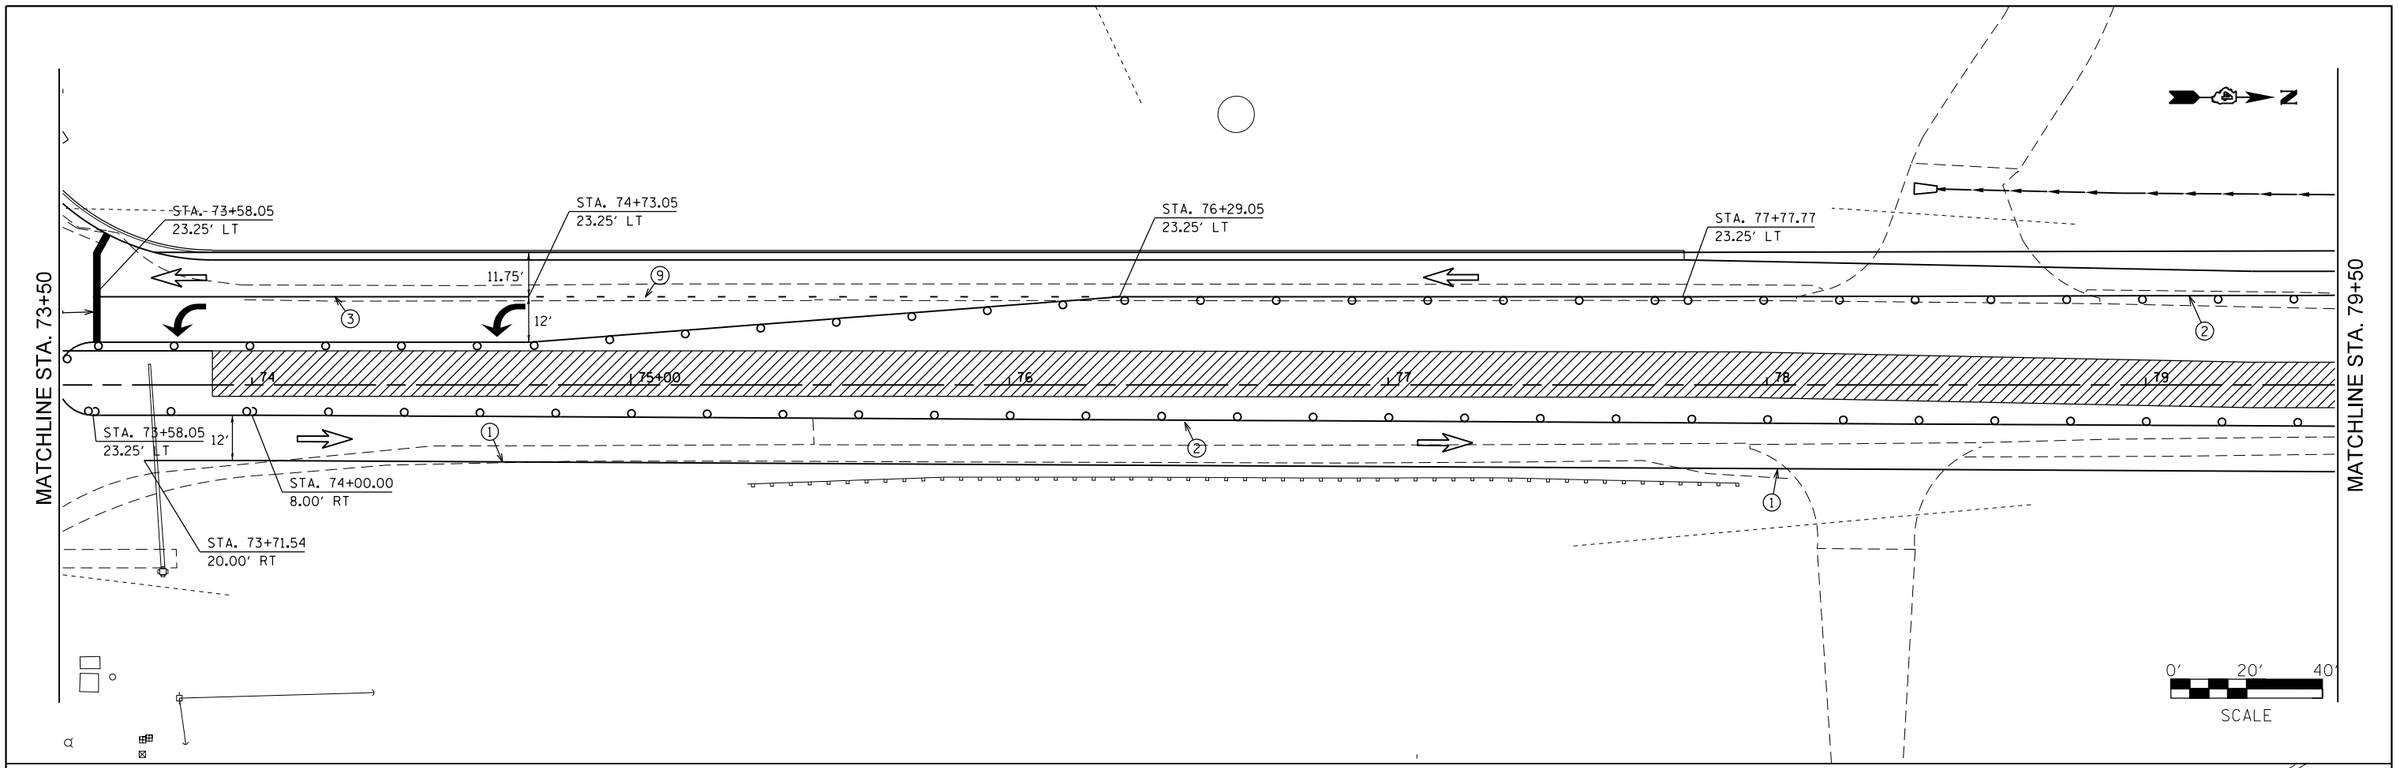

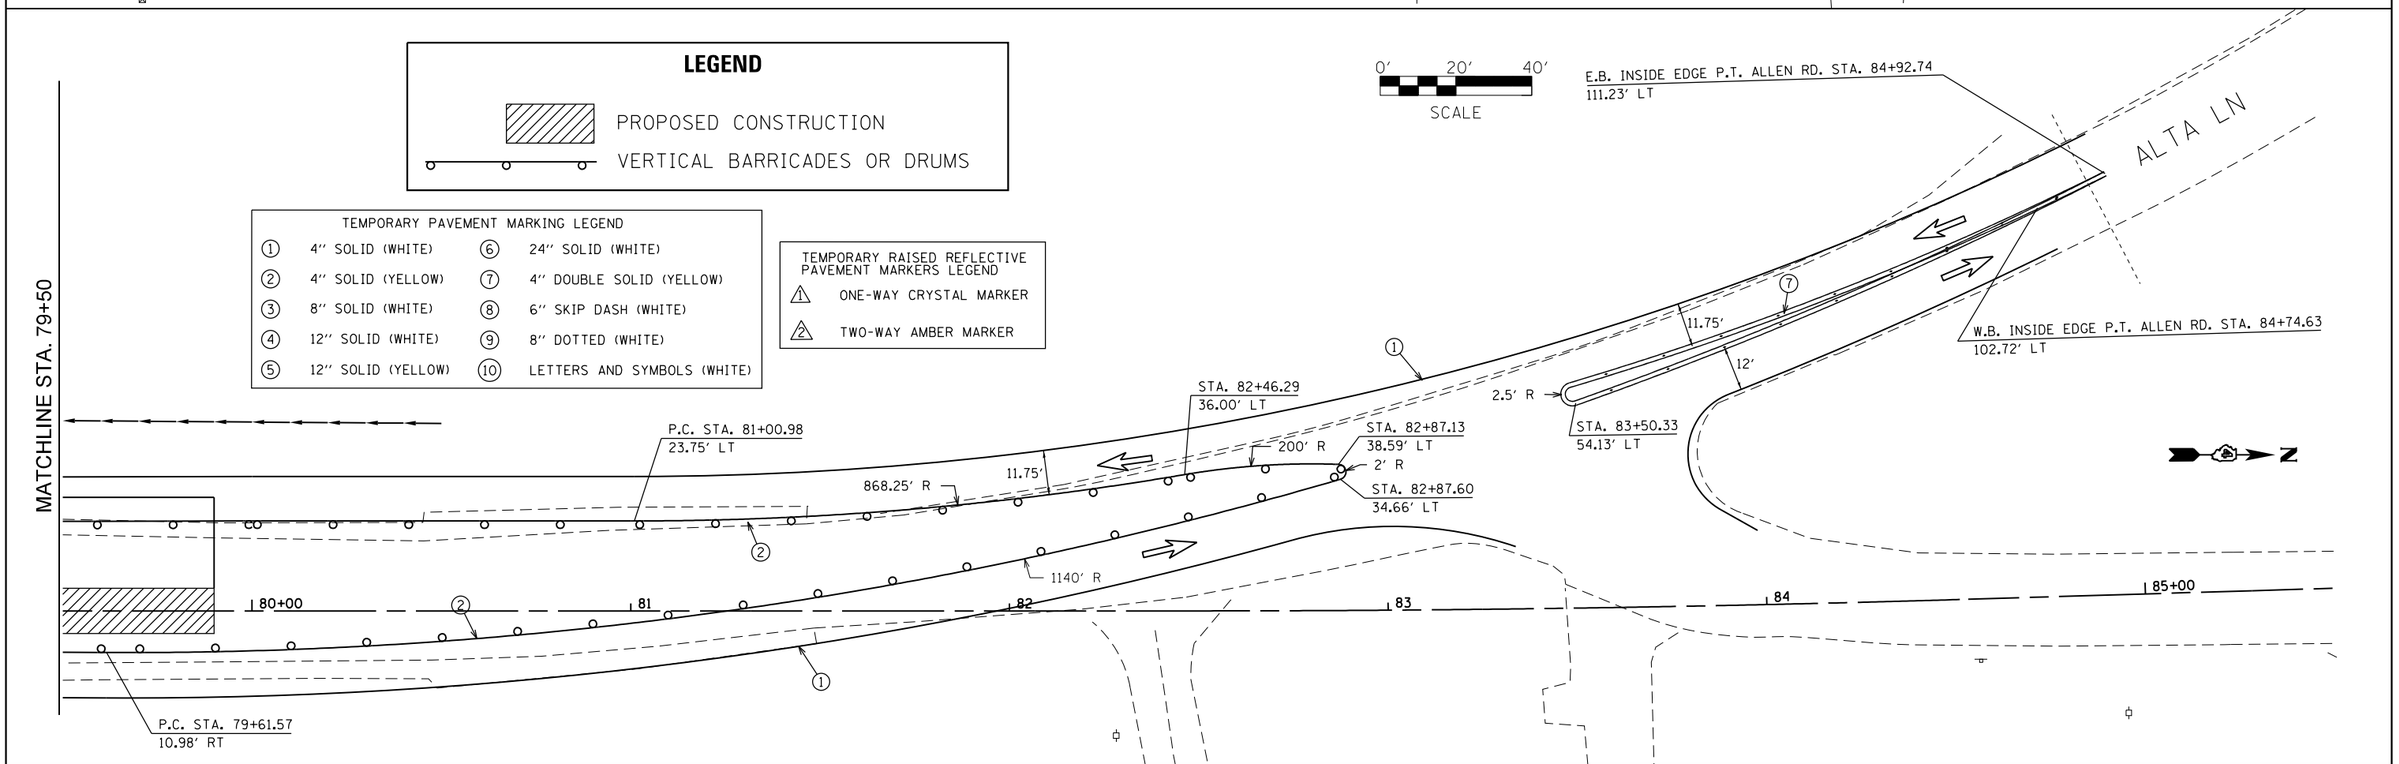

FILE NAME = c:\pw_work\pwidot\horstkj\d0346345\D468683-staging.dgn	USER NAME = horstkj	DESIGNED -	REVISED -
		DRAWN -	REVISED -
	PLOT SCALE = 40.0000 ' / in.	CHECKED -	REVISED -
Winter	PLOT DATE = 2/26/2014	DATE -	REVISED -

STATE OF ILLINOIS
DEPARTMENT OF TRANSPORTATION

WINTER SHUTDOWN PLAN

SCALE: | SHEET OF SHEETS | STA. | TO STA.

F.A.U. RTE.	SECTION	COUNTY	TOTAL SHEETS	SHEET NO.
6584	105; (72-7HB)BY	PEORIA	487	158
6585	CONTRACT NO. 68683			
	ILLINOIS FED. AID PROJECT			