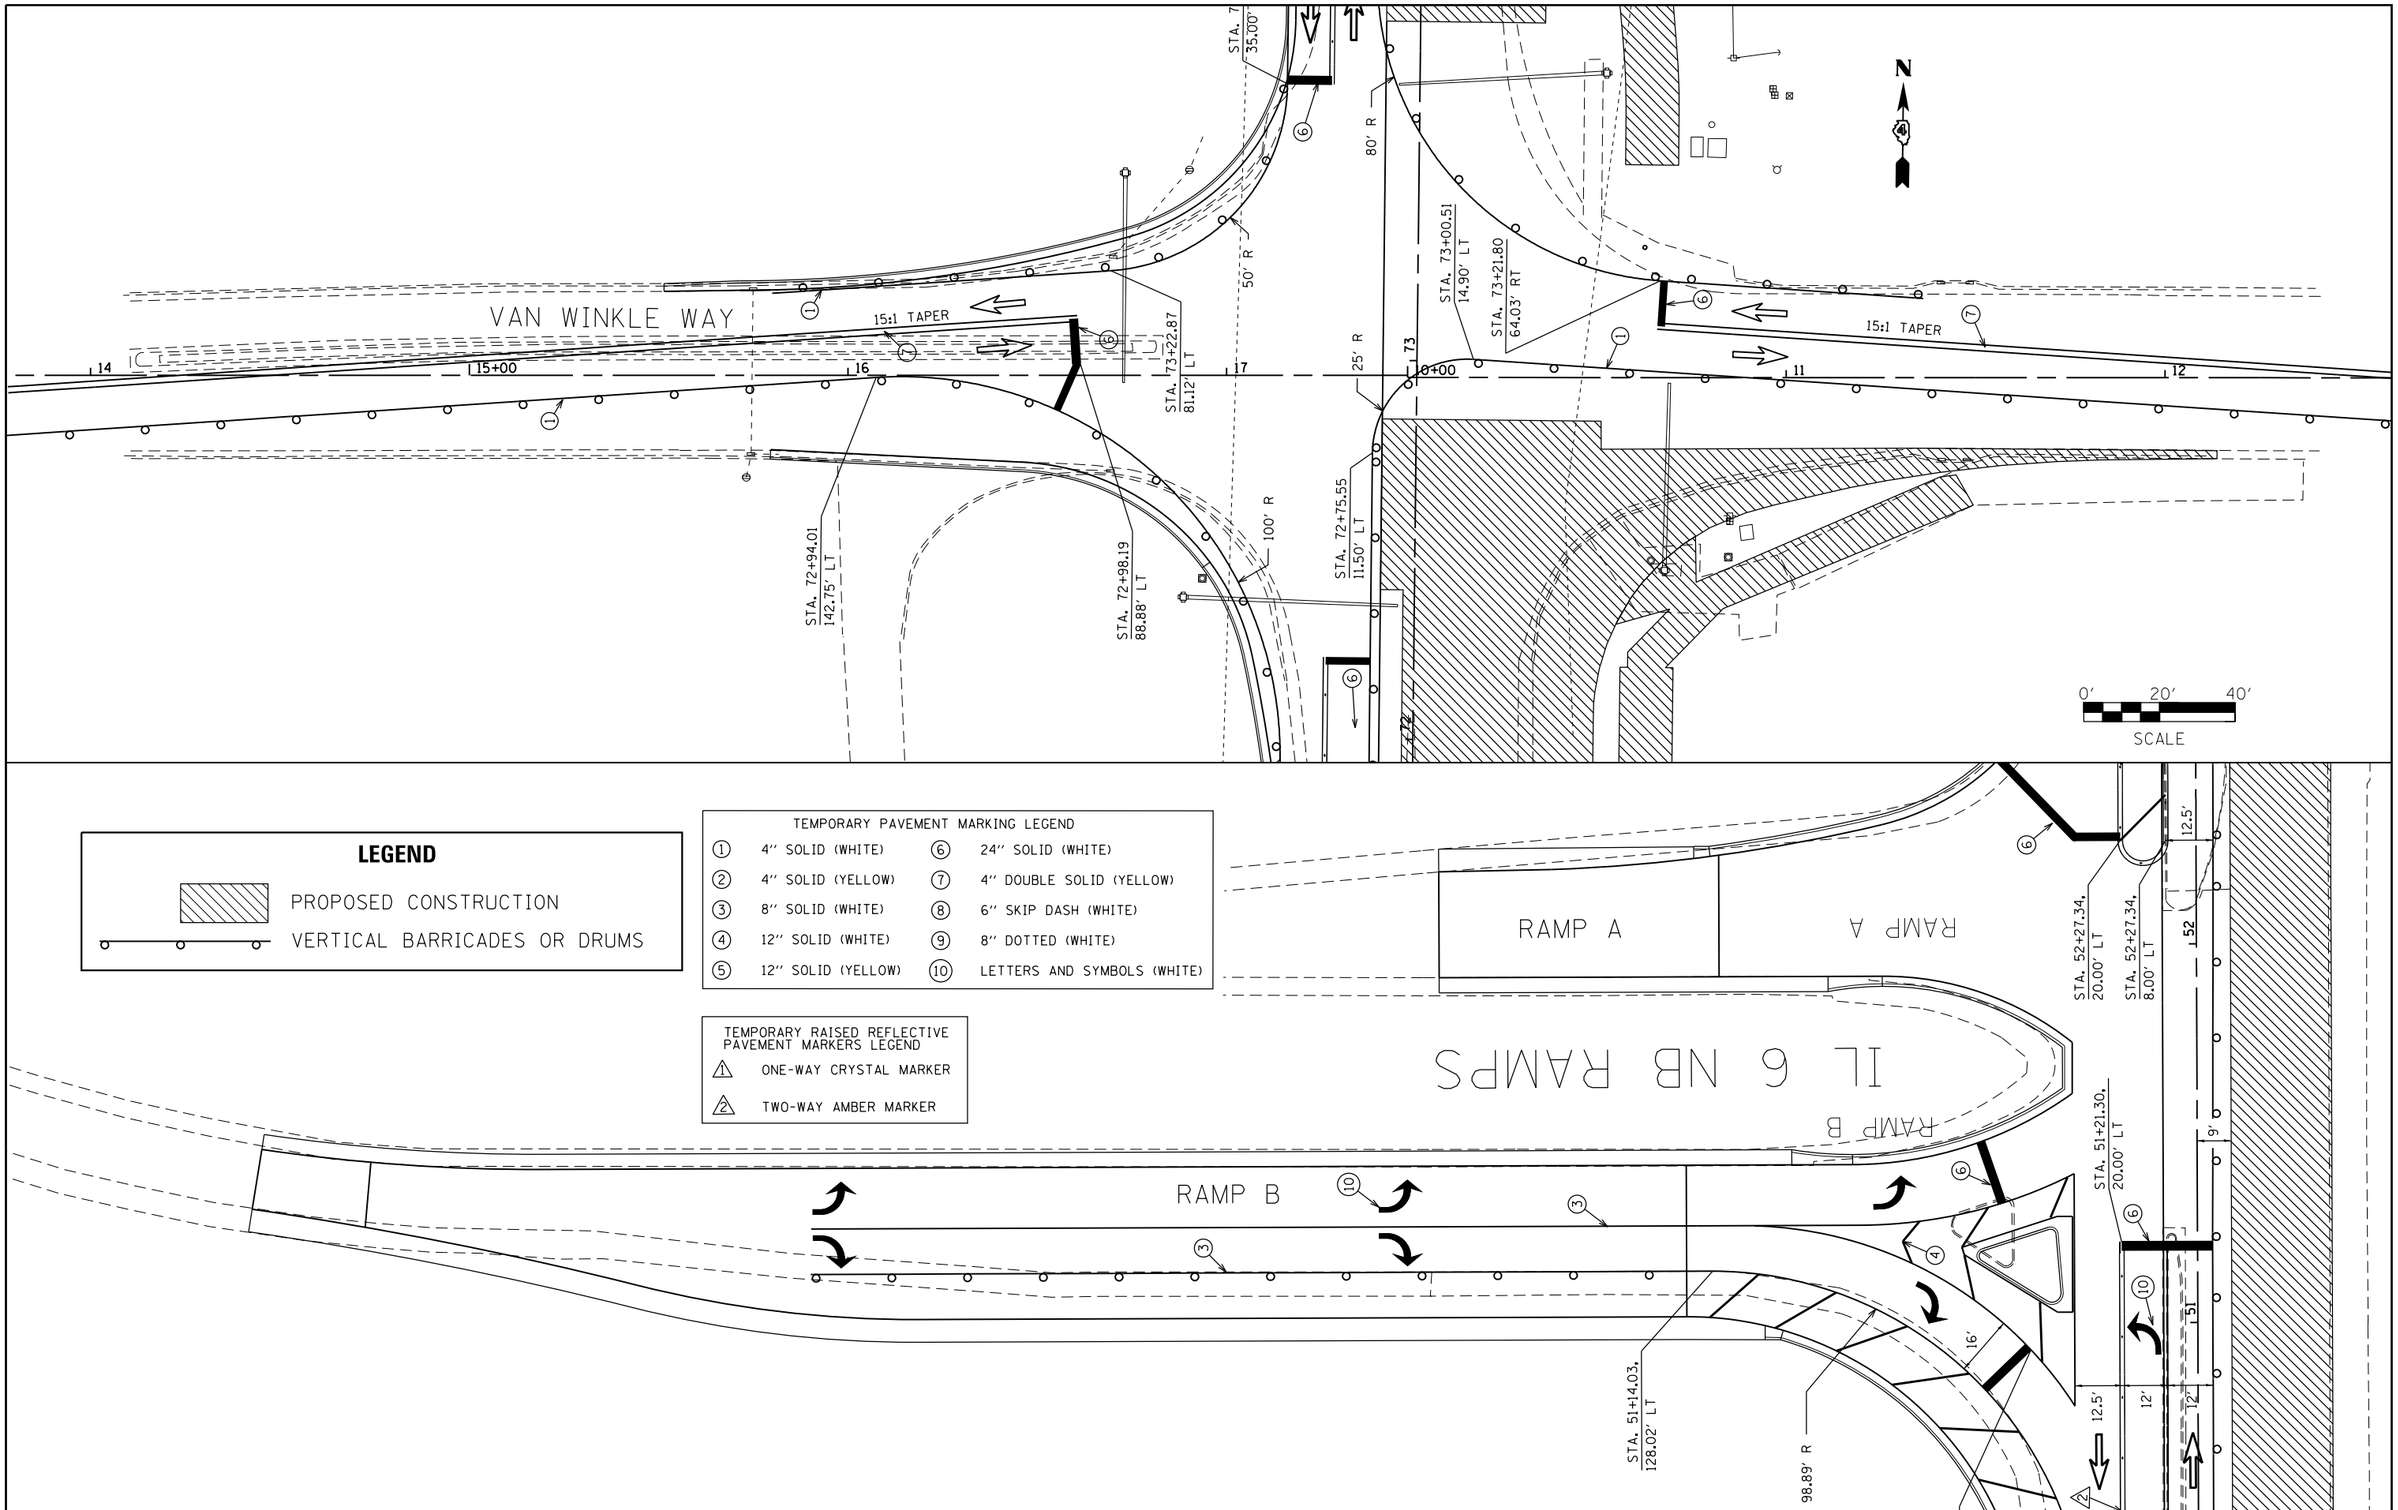

LEGEND

PROPOSED CONSTRUCTION

VERTICAL BARRICADES OR DRUMS

TEMPORARY PAVEMENT MARKING LEGEND

1	4" SOLID (WHITE)	6	24" SOLID (WHITE)
2	4" SOLID (YELLOW)	7	4" DOUBLE SOLID (YELLOW)
3	8" SOLID (WHITE)	8	6" SKIP DASH (WHITE)
4	12" SOLID (WHITE)	9	8" DOTTED (WHITE)
5	12" SOLID (YELLOW)	10	LETTERS AND SYMBOLS (WHITE)

TEMPORARY RAISED REFLECTIVE PAVEMENT MARKERS LEGEND

1 ONE-WAY CRYSTAL MARKER

2 TWO-WAY AMBER MARKER

FILE NAME = c:\pw_work\pwidot\aubreygs\d0346345\D468683-staging.dgn	USER NAME = aubreygs	DESIGNED -	REVISED -
		DRAWN -	REVISED -
	PLOT SCALE = 40.0000 ' / in.	CHECKED -	REVISED -
Stage II	PLOT DATE = 1/29/2014	DATE -	REVISED -

STATE OF ILLINOIS
DEPARTMENT OF TRANSPORTATION

STAGE II PLAN
VAN WINKLE WAY / RAMPS A & B

SCALE: SHEET OF SHEETS STA. TO STA.

F.A.U. RTE.	SECTION	COUNTY	TOTAL SHEETS	SHEET NO.
6584	105; (72-7HB)BY	PEORIA	487	169
6585		CONTRACT NO. 68683		
		ILLINOIS FED. AID PROJECT		