TEMPORARY PAVEMENT MARKING LEGEND			
①	4" SOLID (WHITE)	⑥	24" SOLID (WHITE)
②	4" SOLID (YELLOW)	⑦	4" DOUBLE SOLID (YELLOW)
③	8" SOLID (WHITE)	⑧	6" SKIP DASH (WHITE)
④	12" SOLID (WHITE)	⑨	8" DOTTED (WHITE)
⑤	12" SOLID (YELLOW)	⑩	LETTERS AND SYMBOLS (WHITE)

TEMPORARY RAISED REFLECTIVE PAVEMENT MARKERS LEGEND	
①	ONE-WAY CRYSTAL MARKER
②	TWO-WAY AMBER MARKER

LEGEND

PROPOSED CONSTRUCTION

VERTICAL BARRICADES OR DRUMS

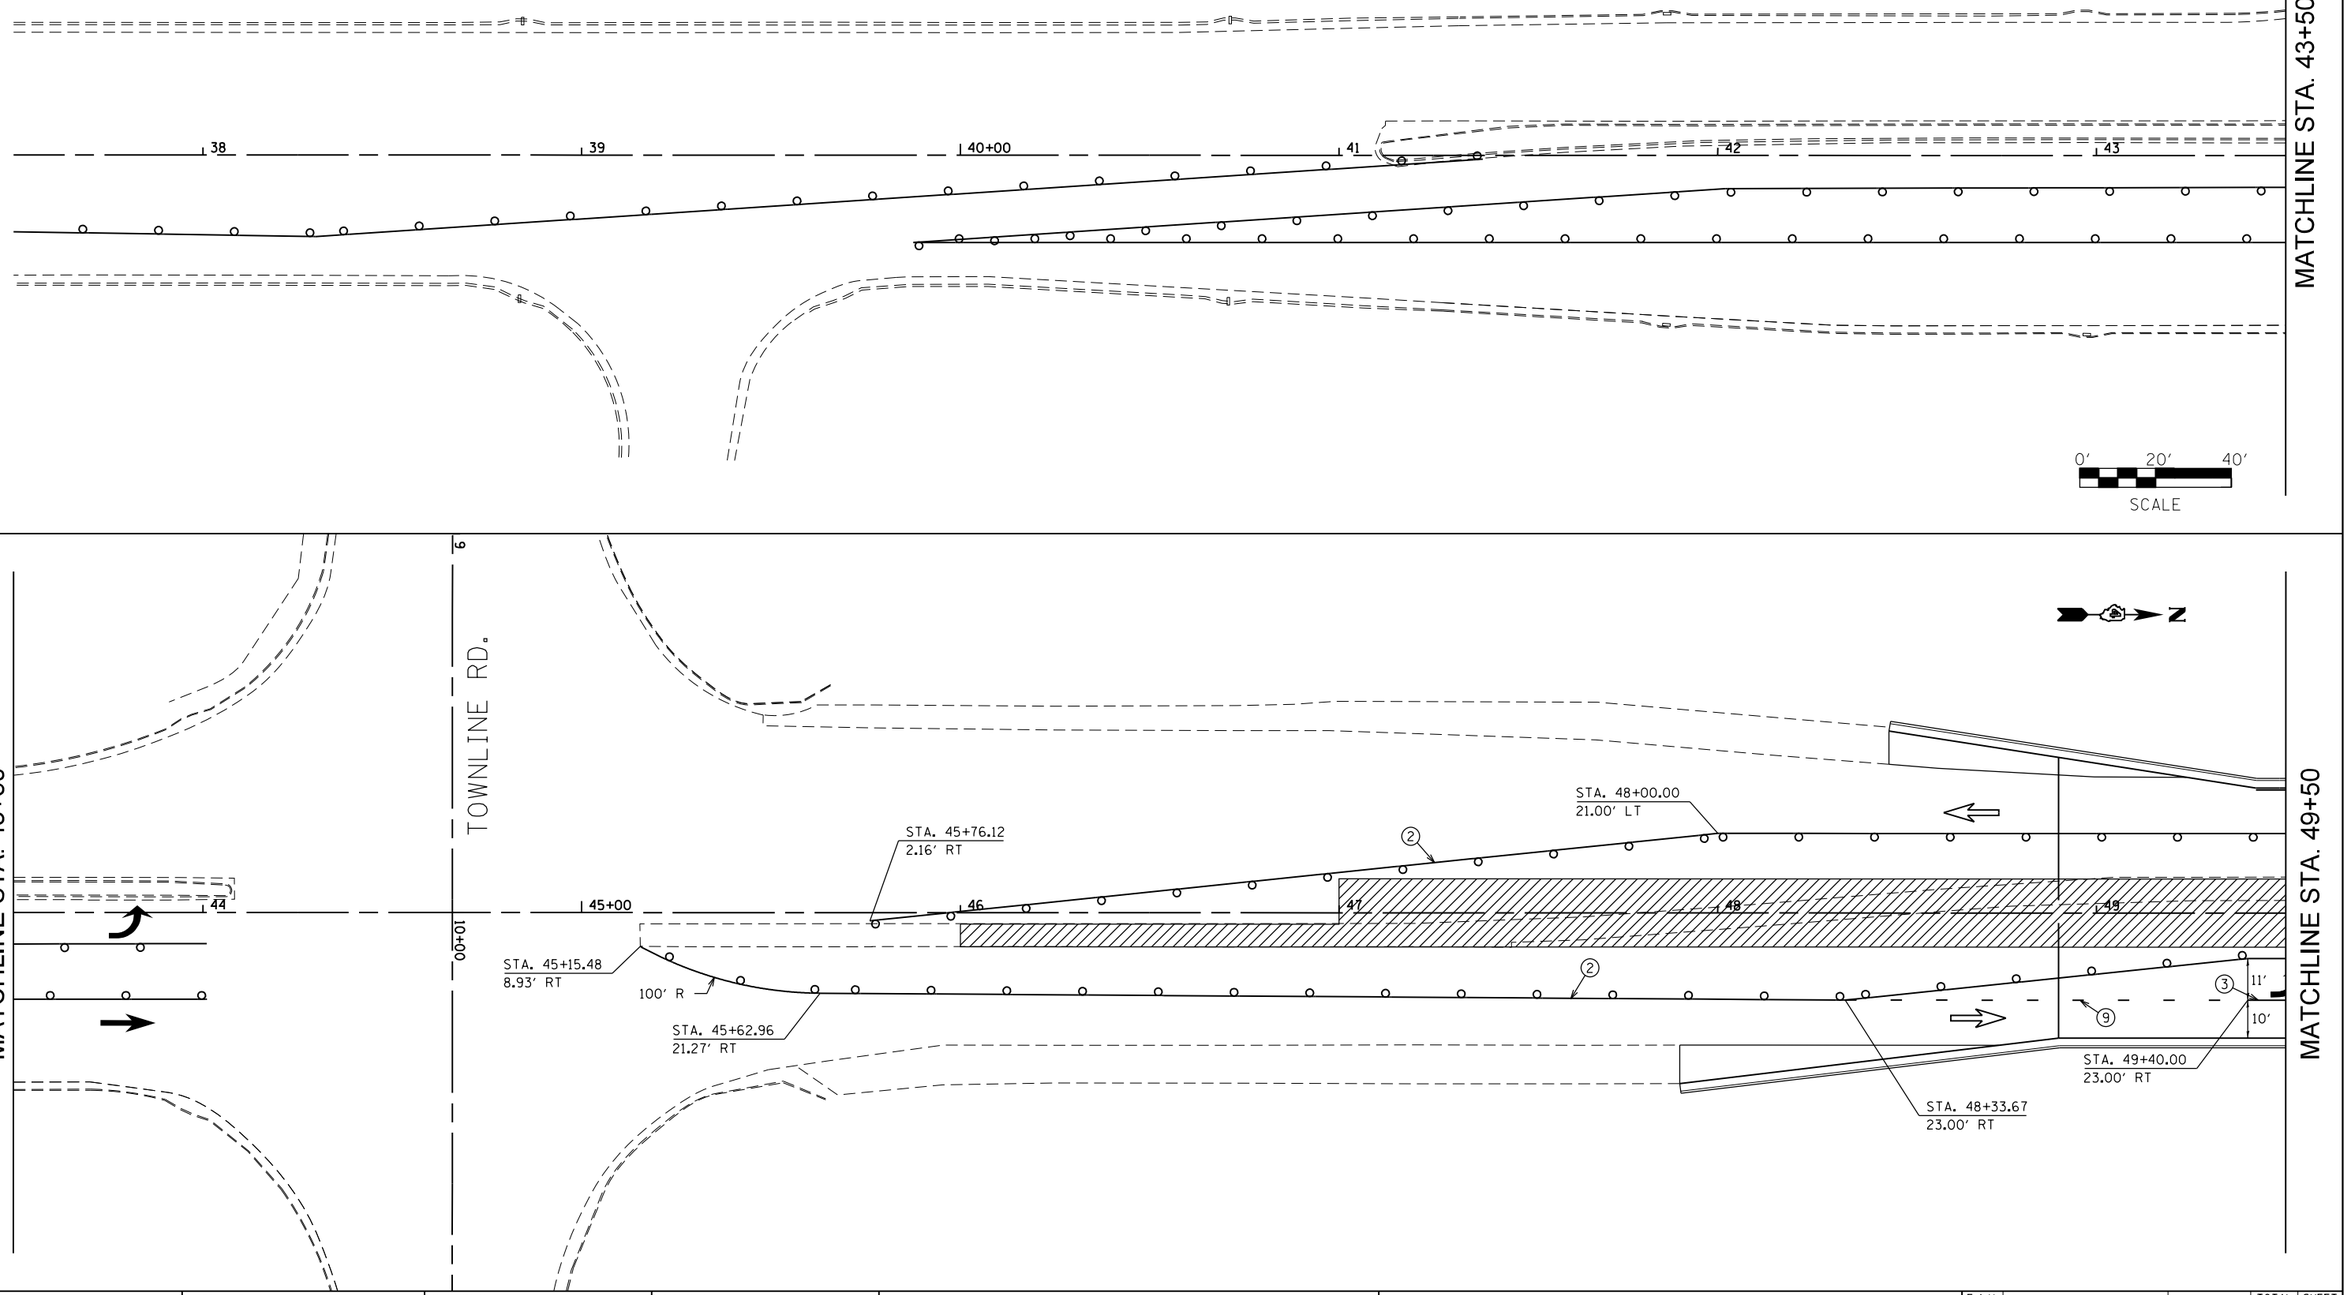

FILE NAME = c:\pw_work\pwidot\aubreygs\d0346345\D468683-staging.dgn	USER NAME = aubreygs	DESIGNED -	REVISED -	**STATE OF ILLINOIS DEPARTMENT OF TRANSPORTATION**	**STAGE III PLAN**	F.A.U. RTE.	SECTION	COUNTY	TOTAL SHEETS	SHEET NO.
	PLOT SCALE = 40.0000 ' / in.	DRAWN -	REVISED -			6584	105; (72-7HB)BY	PEORIA	487	179
	PLOT DATE = 1/29/2014	CHECKED -	REVISED -			6585		CONTRACT NO. 68683		
Stage III		DATE -	REVISED -		SCALE: SHEET OF SHEETS STA. TO STA.			ILLINOIS FED. AID PROJECT		