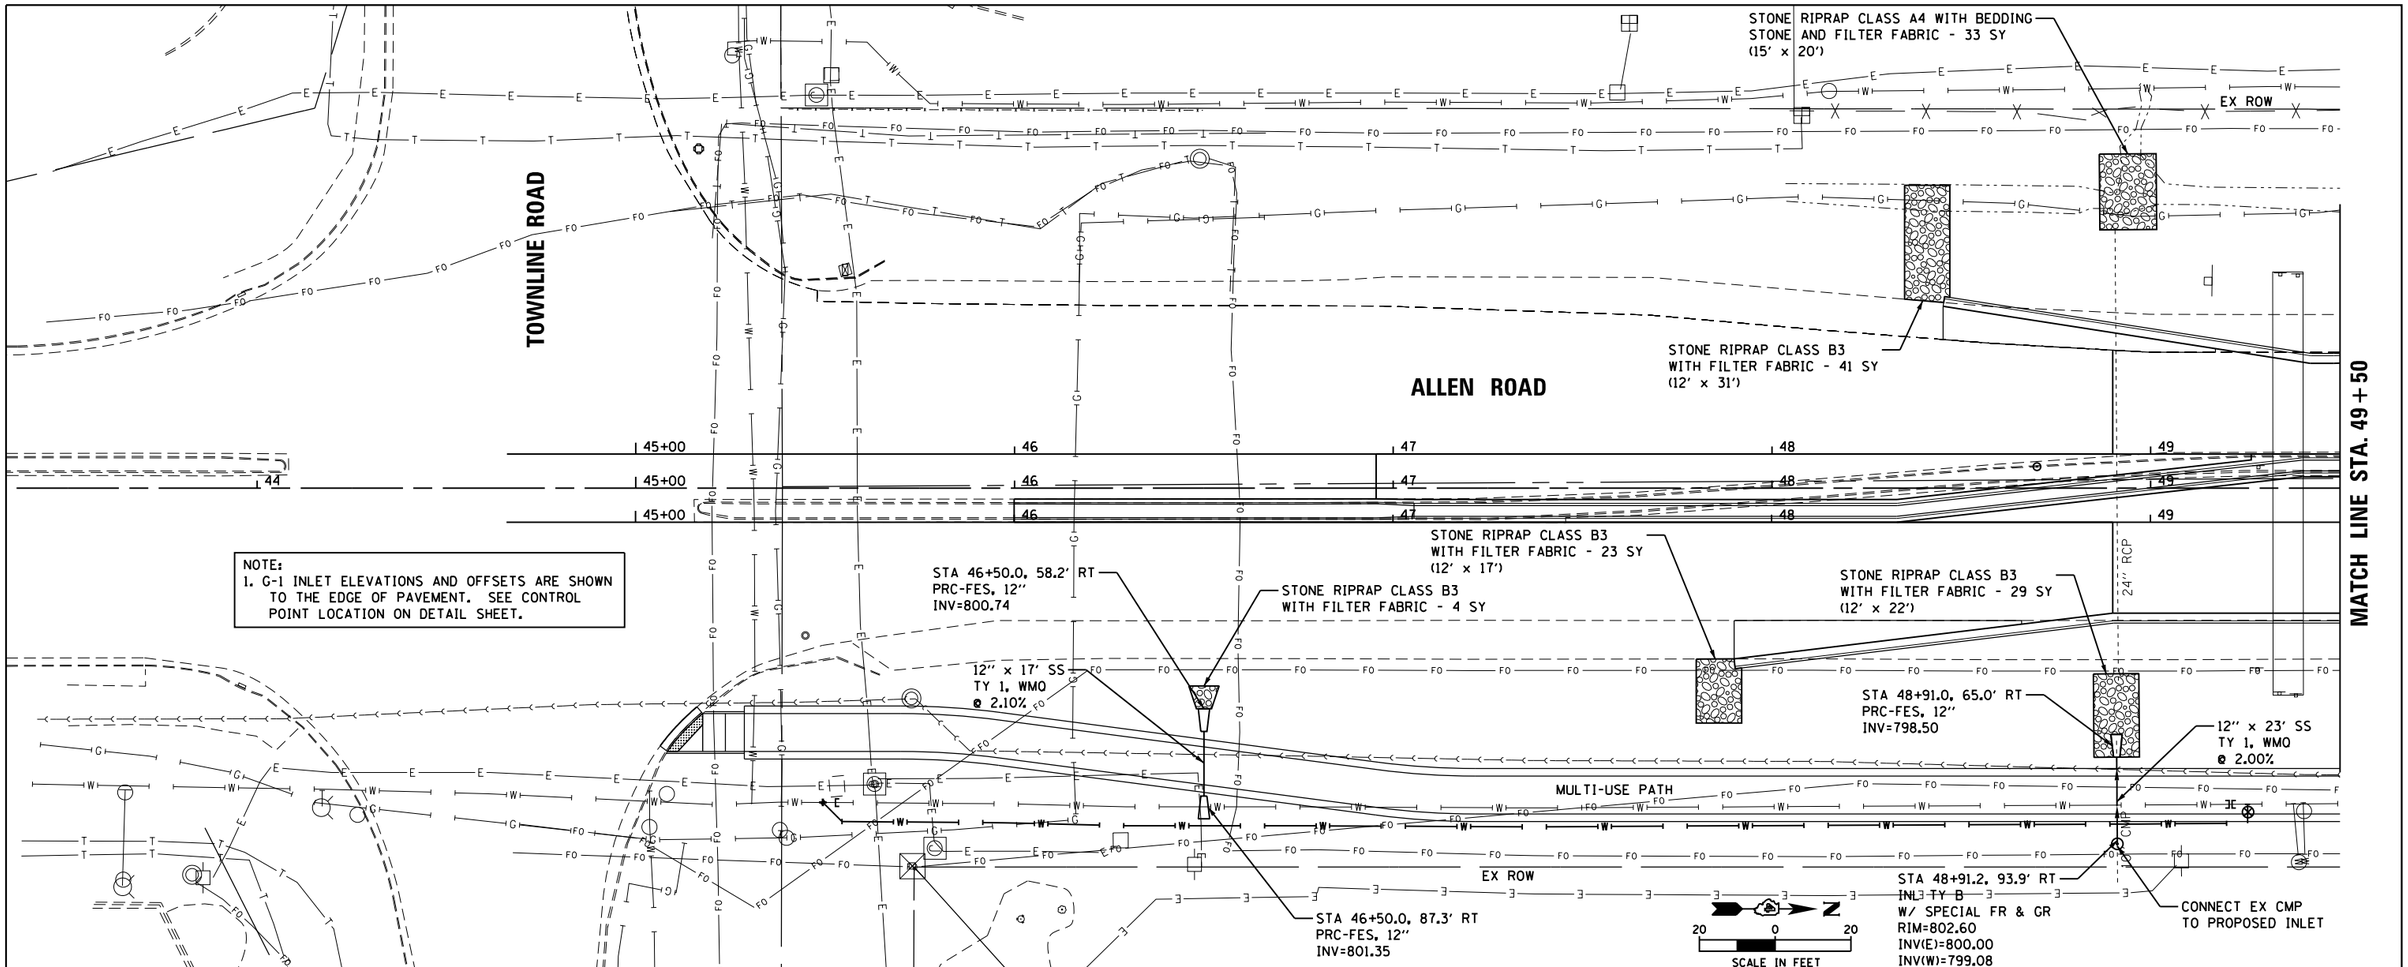

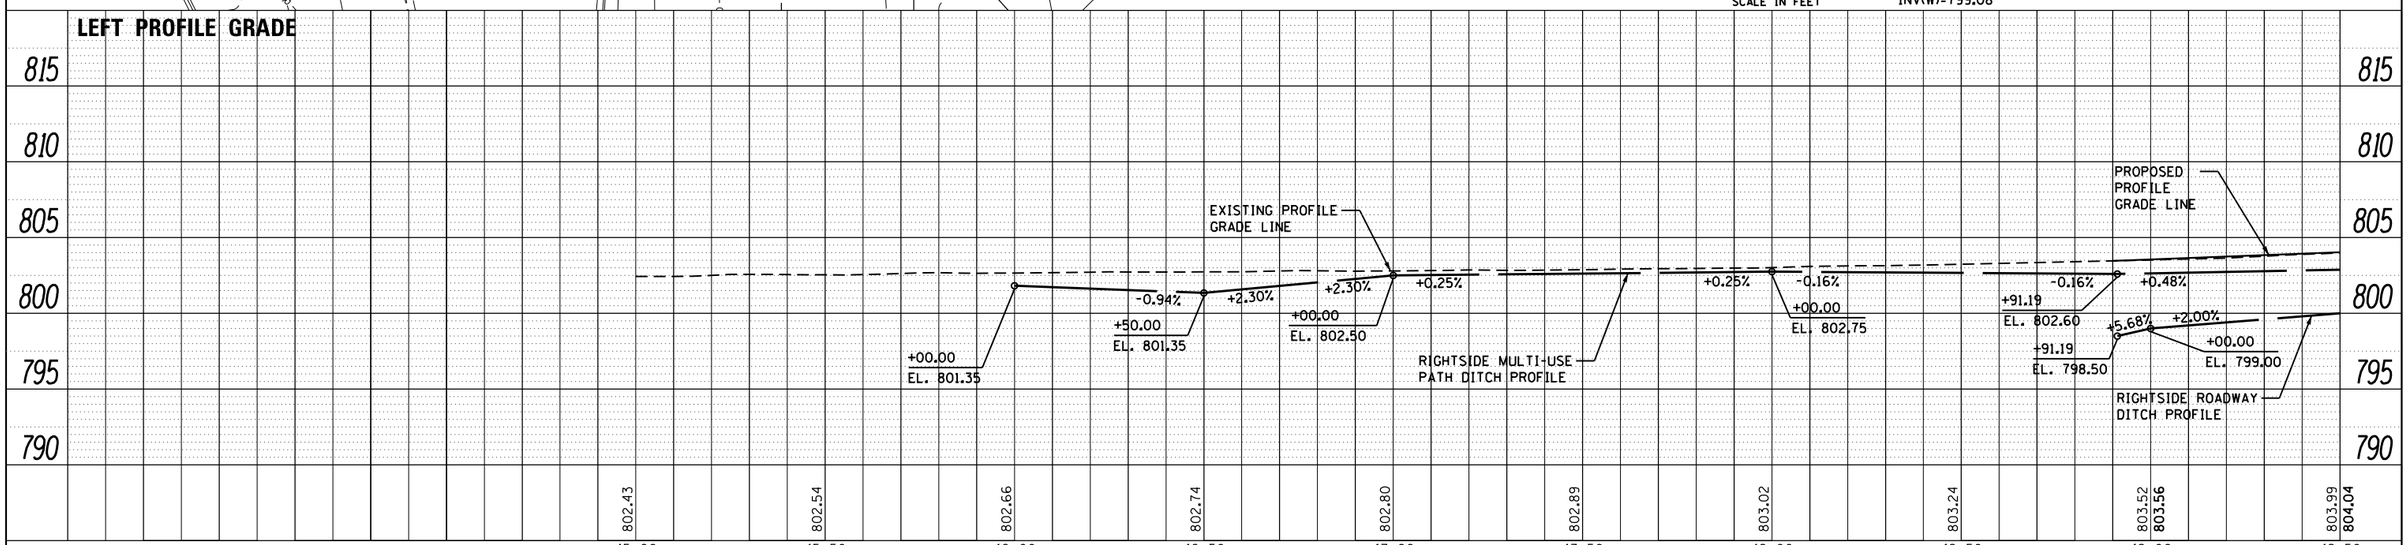

PLAN — SURVEYED / PLOTTED / ALIGNMENT CHECKED / RT. OF WAY CHECKED / CADD FILE NAME — NOTE BOOK NO. — BY — DATE

PROFILE — SURVEYED / PLOTTED / GRADES CHECKED / BM. NOTED / STRUCTURE NOTATNS CHKD — NOTE BOOK NO. — BY — DATE

PRAIRIE ENGINEERS OF ILLINOIS, P.C.

FILE NAME = I:\Jobs\2013\9IL1301 Allen Road Peoria\Civil\Microstation\D468683-sht-drainl.dgn	USER NAME = bbeckstrom	DESIGNED - BAB	REVISED -
		DRAWN - BAB	REVISED -
	PLOT SCALE = 40.0000 ' / in.	CHECKED - LDK	REVISED -
Default	PLOT DATE = 2/18/2014	DATE - 1/24/14	REVISED -

STATE OF ILLINOIS
DEPARTMENT OF TRANSPORTATION

ALLEN ROAD IMPROVEMENTS
STORM SEWER PLAN AND PROFILE – ALLEN ROAD

SCALE: 1" = 20' | SHEET 199 OF 487 SHEETS | STA. 43+50 TO STA. 49+50

F.A. RTE.	SECTION	COUNTY	TOTAL SHEETS	SHEET NO.
6584	105; (72-7HB)BY	PEORIA	487	199
6585		CONTRACT NO. 68683		
	ILLINOIS FED. AID PROJECT			