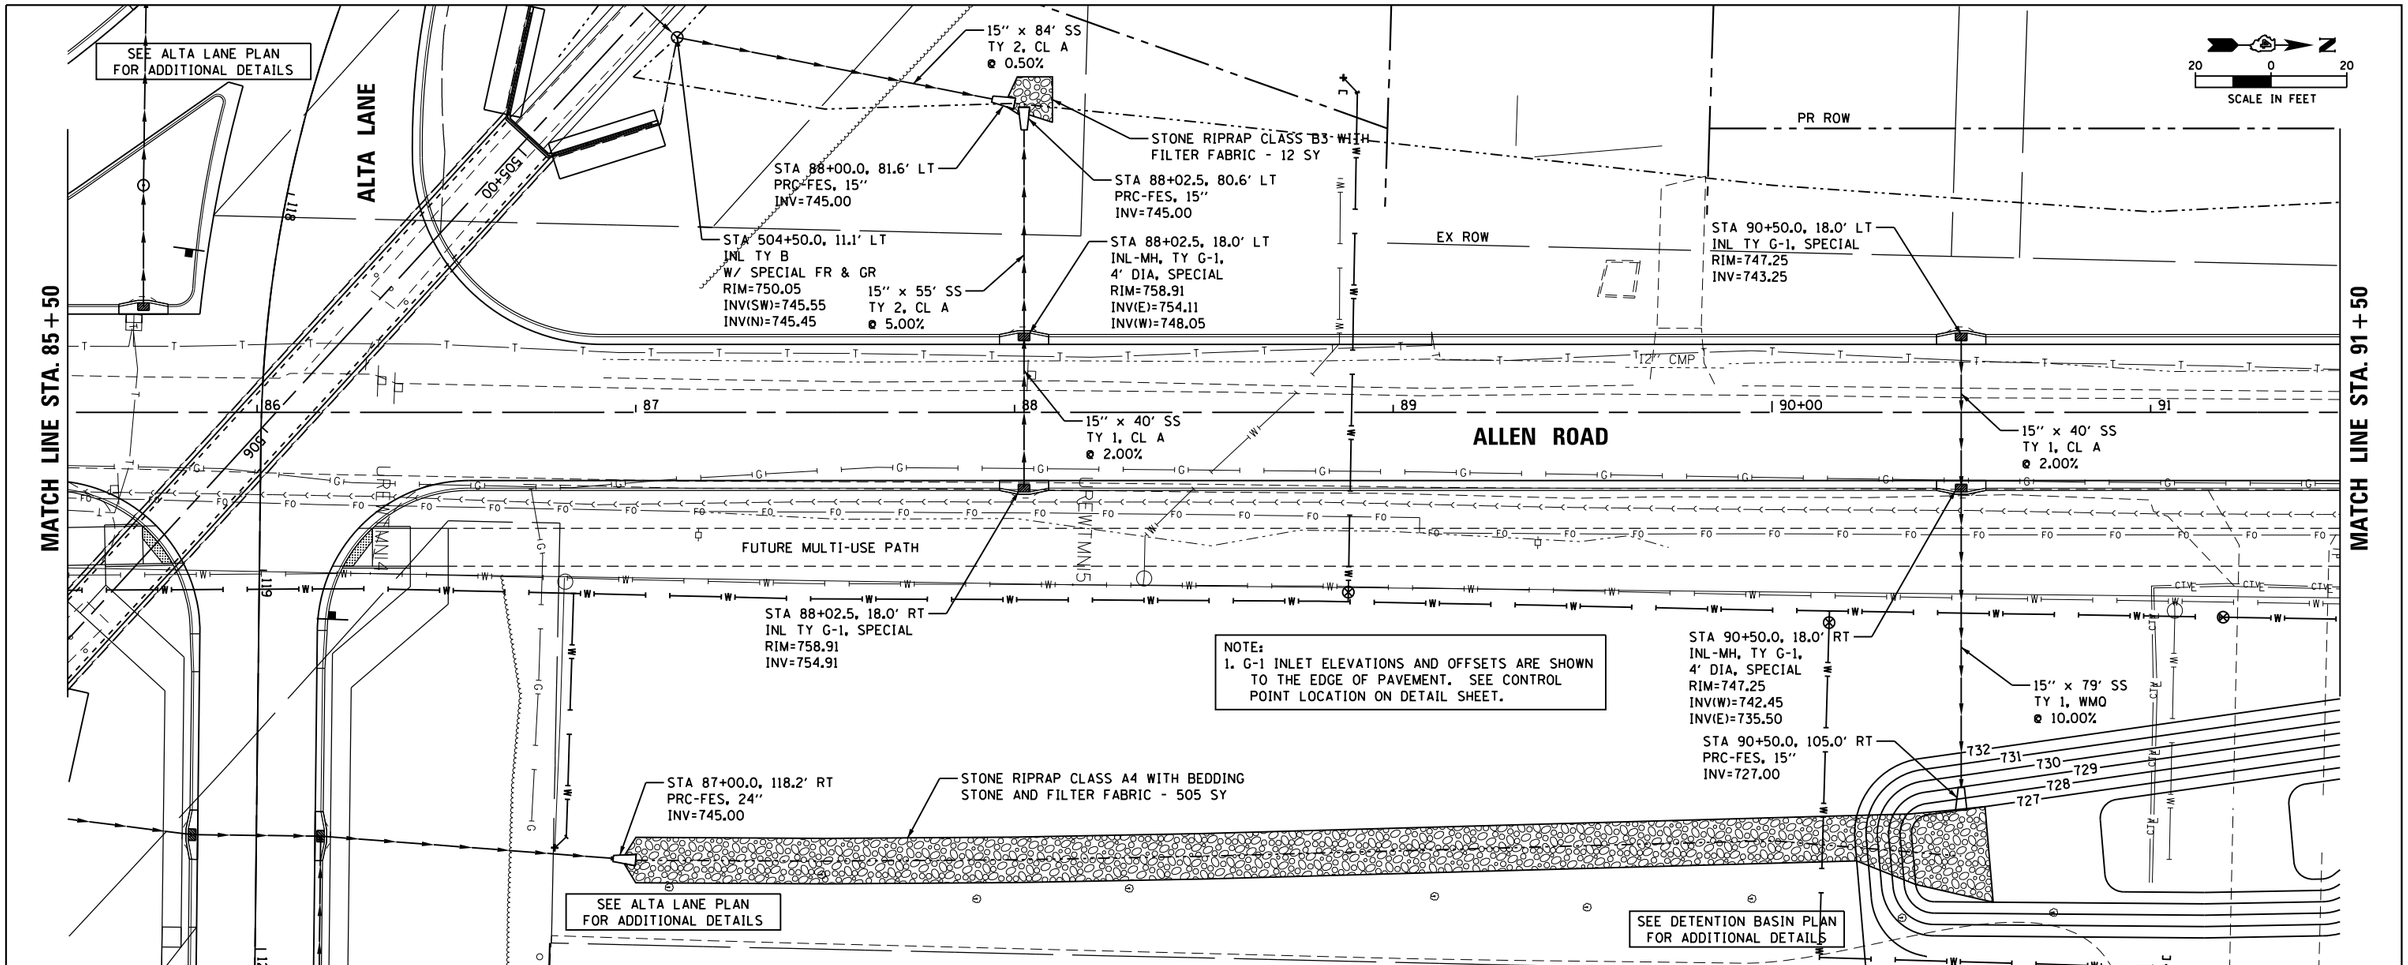

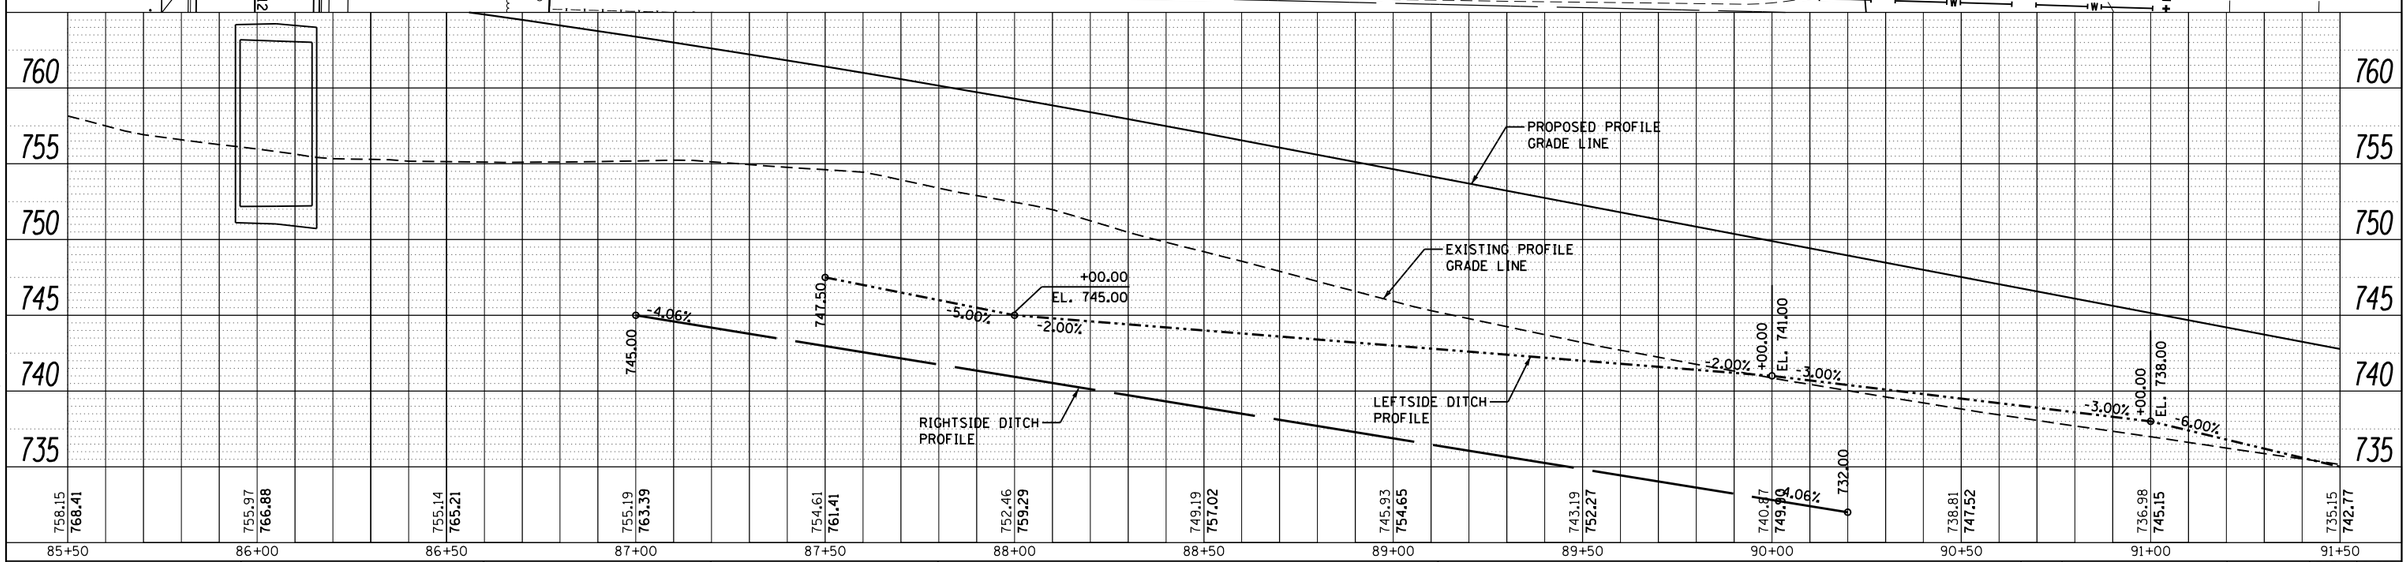

PLAN	BY	DATE
SURVEYED		
PLOTTED		
ALIGNMENT CHECKED		
RT. OF WAY CHECKED		
CADD FILE NAME		
NOTE BOOK NO.		

PROFILE	BY	DATE
SURVEYED		
PLOTTED		
GRADES CHECKED		
B.M. NOTED		
STRUCTURE NOTATNS CHKD		
NOTE BOOK NO.		

PRAIRIE ENGINEERS OF ILLINOIS, P.C.

FILE NAME = I:\Jobs\2013\91L1301 Allen Road Peoria\Civi	USER NAME = bbeckstrom	DESIGNED - BAB	REVISED -
	\Microstation\D468683-sht-drain8.dgn	DRAWN - BAB	REVISED -
	PLOT SCALE = 40.0000 ' / in.	CHECKED - LDK	REVISED -
Default	PLOT DATE = 1/23/2014	DATE - 1/24/14	REVISED -

STATE OF ILLINOIS
DEPARTMENT OF TRANSPORTATION

ALLEN ROAD IMPROVEMENTS
STORM SEWER PLAN AND PROFILE - ALLEN ROAD

SCALE: 1" = 20' | SHEET 206 OF 487 SHEETS | STA. 85+50 TO STA. 91+50

F.A. RTE.	SECTION	COUNTY	TOTAL SHEETS	SHEET NO.
6584	105; (72-7HB)BY	PEORIA	487	206
6585		CONTRACT NO. 68683		
		ILLINOIS FED. AID PROJECT		