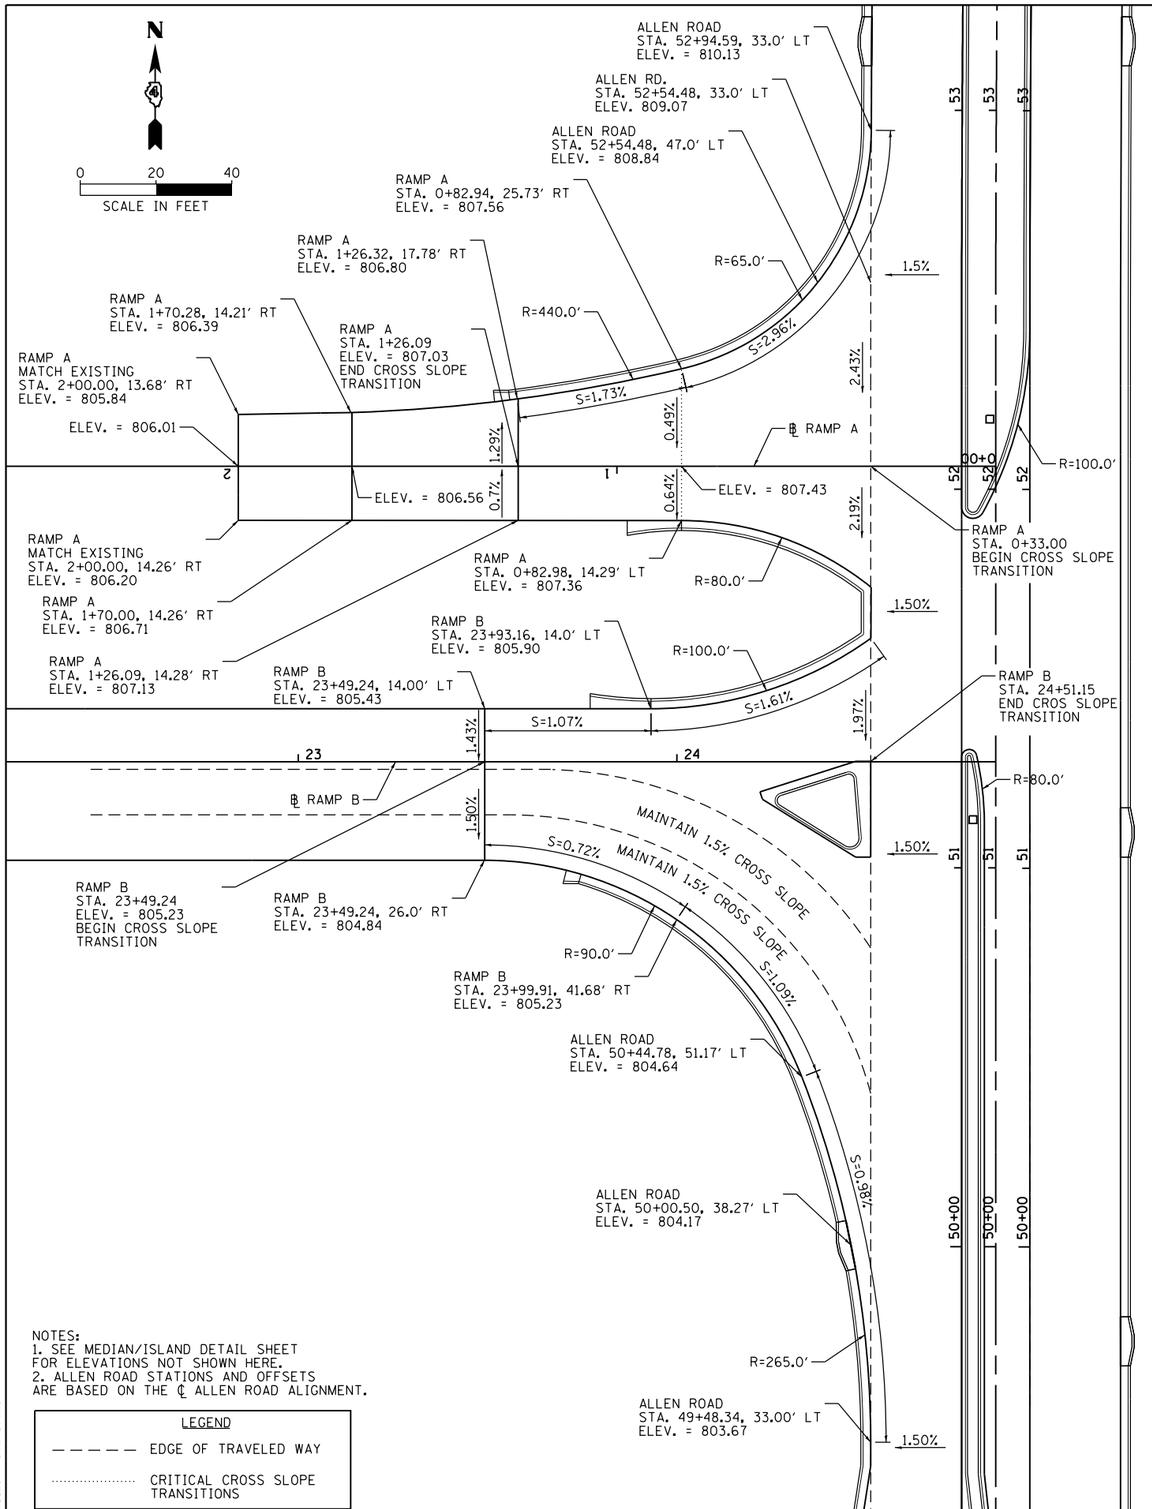

NOTES:
1. SEE MEDIAN/ISLAND DETAIL SHEET FOR ELEVATIONS NOT SHOWN HERE.
2. ALLEN ROAD STATIONS AND OFFSETS ARE BASED ON THE ℄ ALLEN ROAD ALIGNMENT.

LEGEND
- - - - - EDGE OF TRAVELED WAY
..... CRITICAL CROSS SLOPE TRANSITIONS

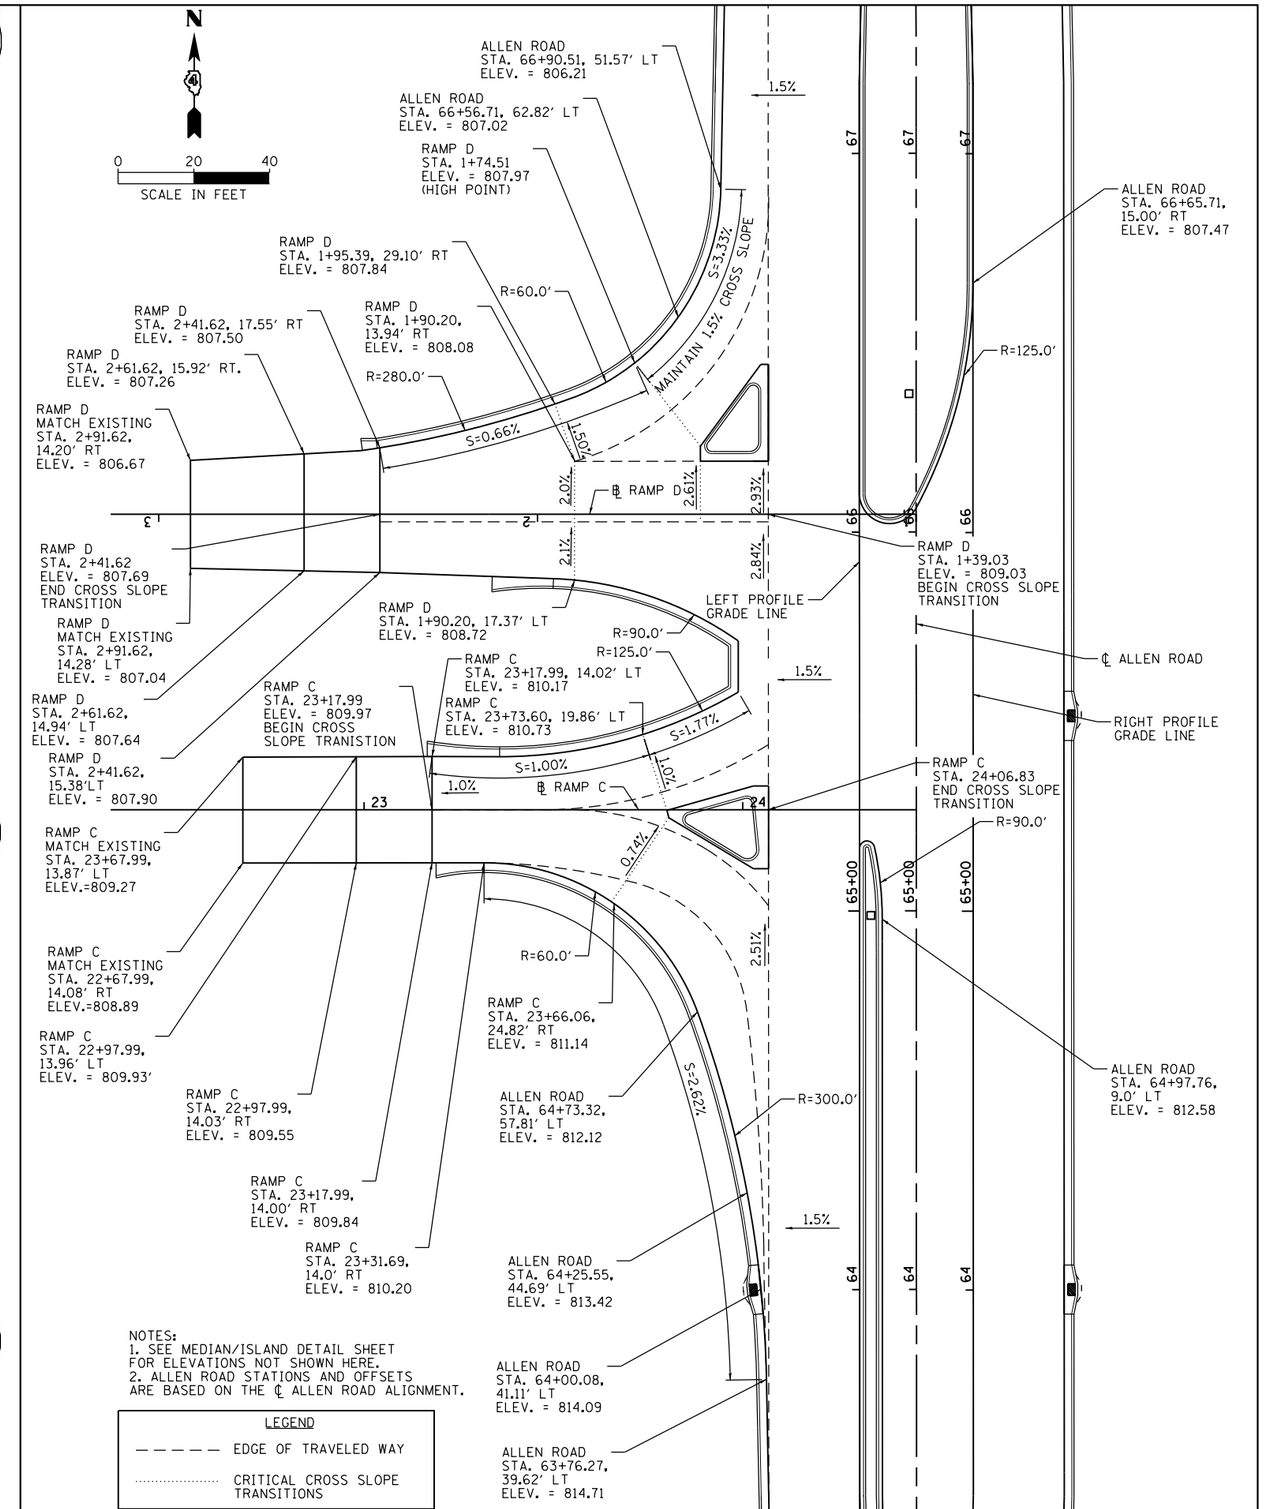

NOTES:
1. SEE MEDIAN/ISLAND DETAIL SHEET FOR ELEVATIONS NOT SHOWN HERE.
2. ALLEN ROAD STATIONS AND OFFSETS ARE BASED ON THE ℄ ALLEN ROAD ALIGNMENT.

LEGEND
- - - - - EDGE OF TRAVELED WAY
..... CRITICAL CROSS SLOPE TRANSITIONS

MAURER-STUTZ ENGINEERS SURVEYORS

FILE NAME = S:\237\2013\23713009.00\AllenRdPhII\CADD\Default	USER NAME = jeandrews	DESIGNED -	REVISED -
	CADD Sheets\D468683-sht-pavtelev1-IL6.dgn	DRAWN -	REVISED -
	PLOT SCALE = 40.0000 ' / in.	CHECKED -	REVISED -
	PLOT DATE = 1/28/2014 3:14:47 PM	DATE -	REVISED -

STATE OF ILLINOIS
DEPARTMENT OF TRANSPORTATION

ALLEN ROAD IMPROVEMENTS
PAVEMENT ELEVATIONS – IL RTE 6 RAMPS

SCALE: | SHEET 1 OF 4 SHEETS | STA. TO STA.

F.A.U. RTE.	SECTION	COUNTY	TOTAL SHEETS	SHEET NO.
6584	105: (72-7HB)BY	PEORIA	487	219
6585	CONTRACT NO. 68683			
	ILLINOIS FED. AID PROJECT			