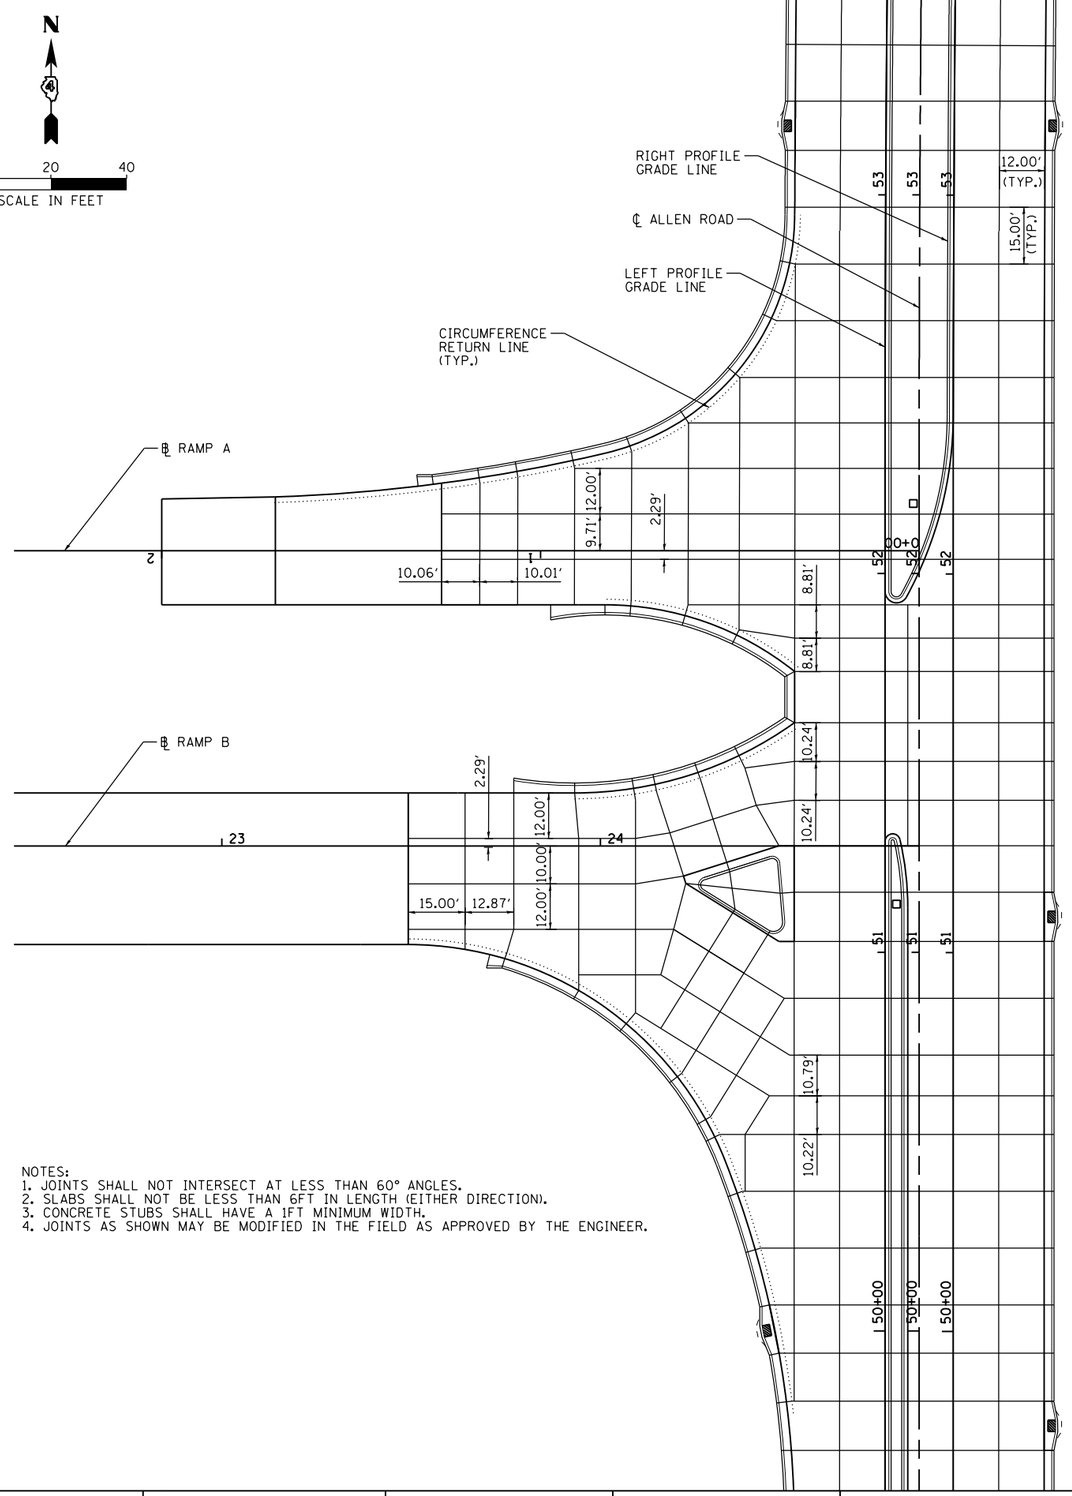

NOTES:
1. JOINTS SHALL NOT INTERSECT AT LESS THAN 60° ANGLES.
2. SLABS SHALL NOT BE LESS THAN 6FT IN LENGTH (EITHER DIRECTION).
3. CONCRETE STUBS SHALL HAVE A 1FT MINIMUM WIDTH.
4. JOINTS AS SHOWN MAY BE MODIFIED IN THE FIELD AS APPROVED BY THE ENGINEER.

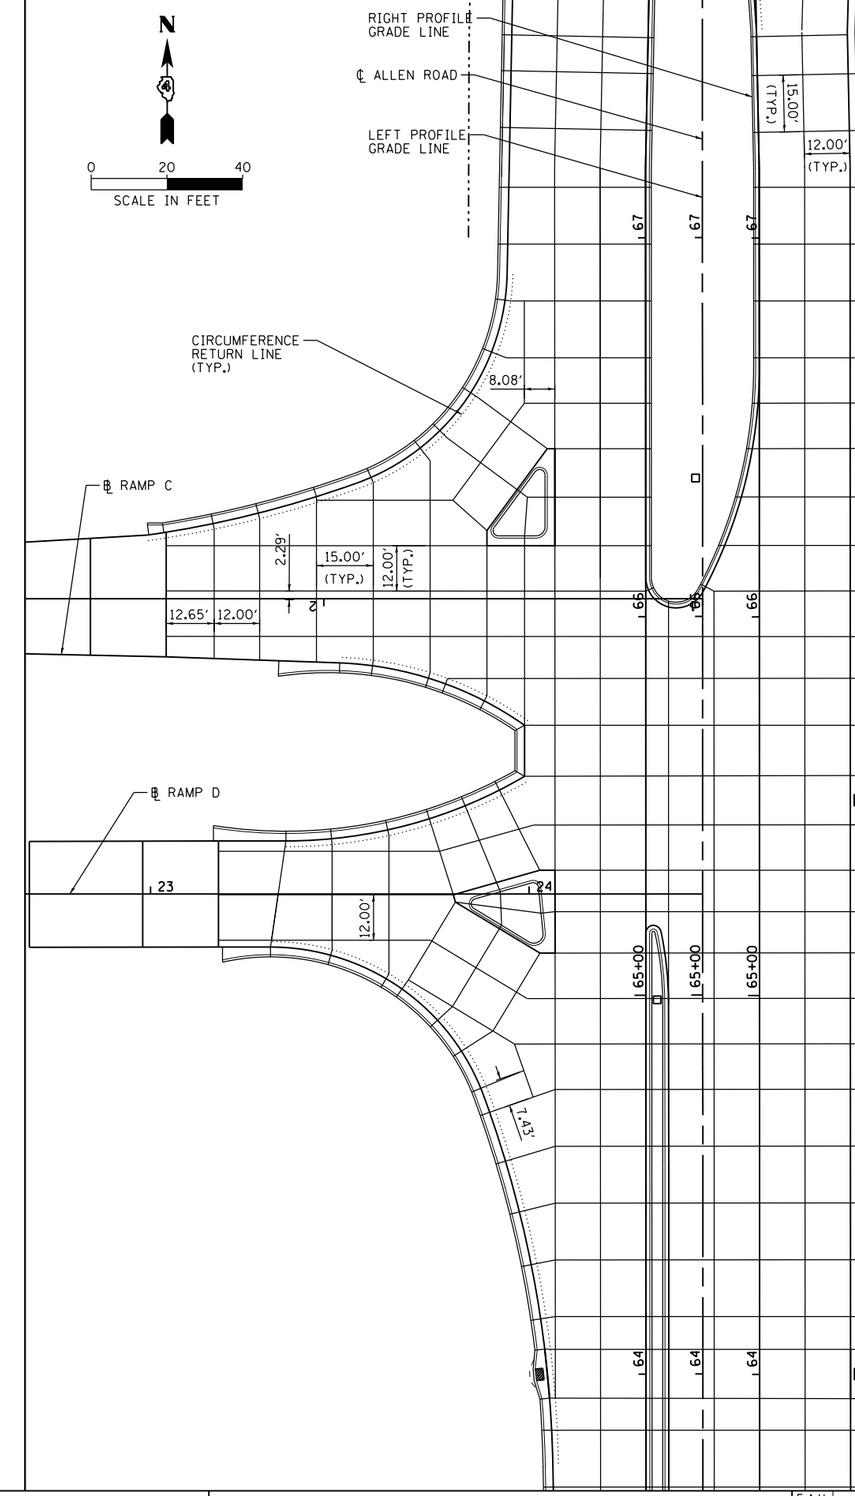

MAURER-STUTZ ENGINEERS SURVEYORS

FILE NAME = S:\237\2013\23713009.00\AllenRdPhII\CADD\ Default	USER NAME = wllewis	DESIGNED -	REVISED -
	CADD Sheets\D468683-sht-jointsl-IL6.dgn	DRAWN -	REVISED -
	PLOT SCALE = 40.0000 ' / in.	CHECKED -	REVISED -
	PLOT DATE = 1/28/2014 8:53:54 AM	DATE -	REVISED -

STATE OF ILLINOIS
DEPARTMENT OF TRANSPORTATION

ALLEN ROAD IMPROVEMENTS
PAVEMENT JOINTS – IL RTE 6 RAMPS

SCALE: | SHEET 1 OF 3 SHEETS | STA. TO STA.

F.A.U. RTE.	SECTION	COUNTY	TOTAL SHEETS	SHEET NO.
6584	105: (72-7HB)BY	PEORIA	487	223
6585		CONTRACT NO. 68683		
		ILLINOIS FED. AID PROJECT		